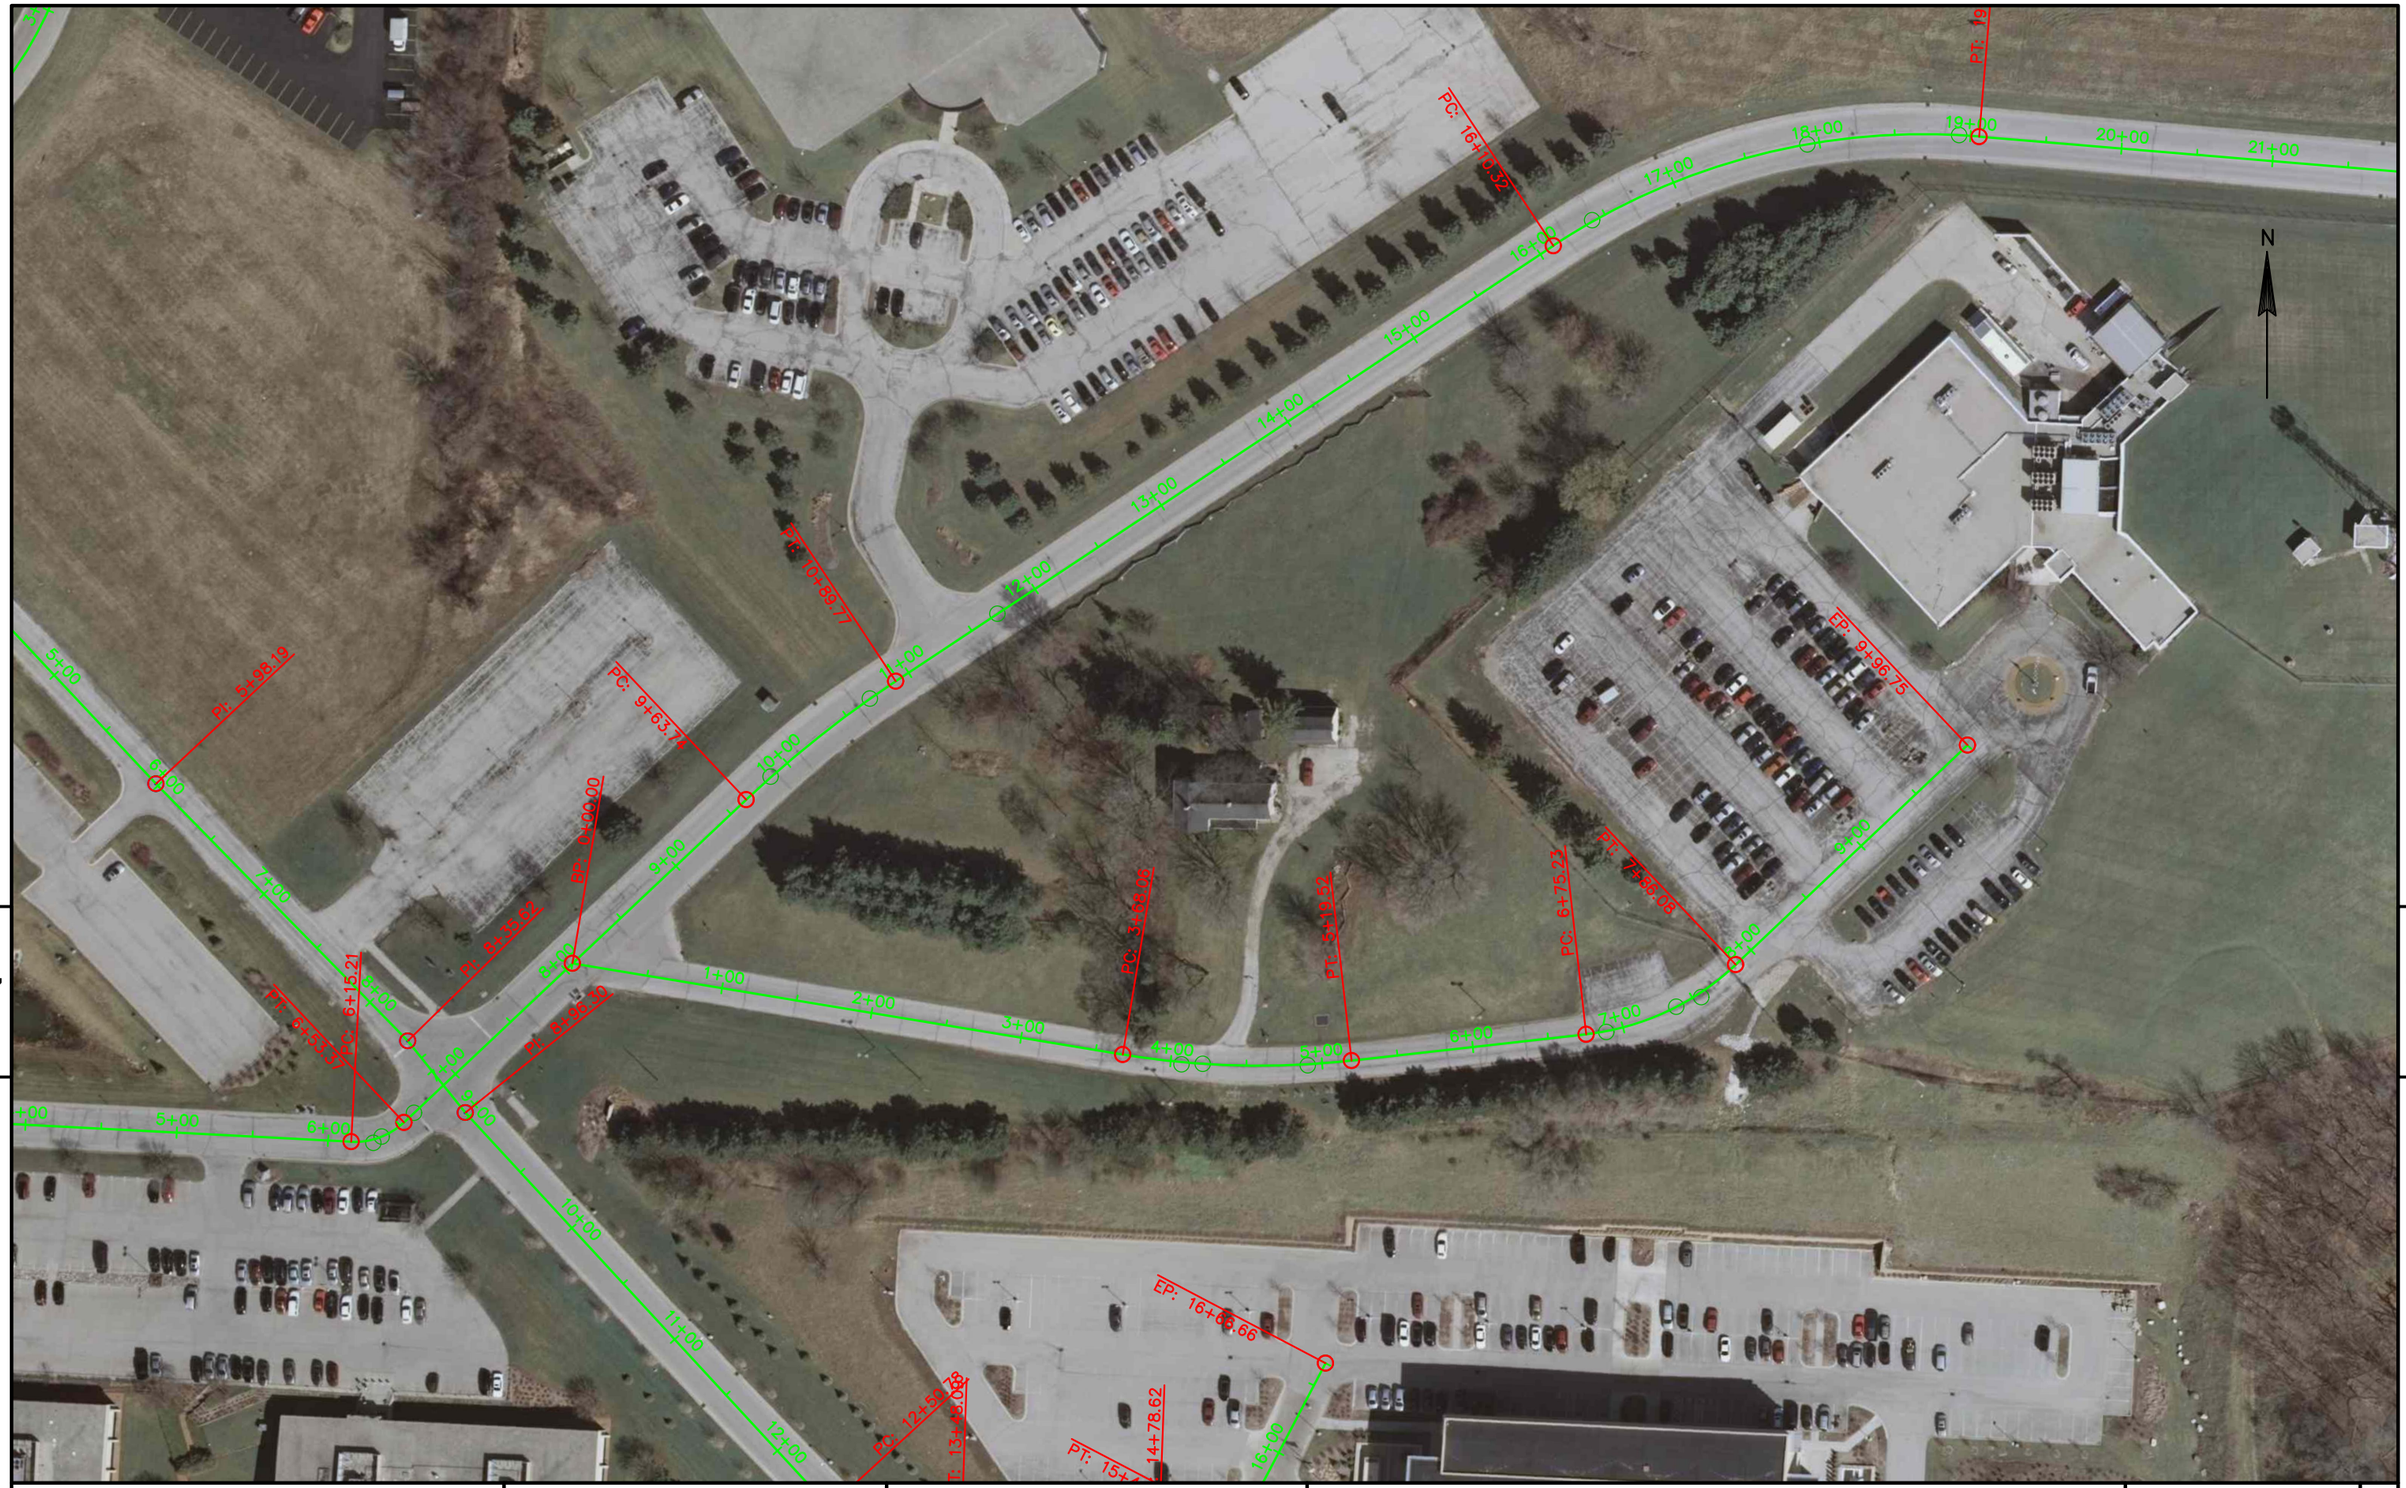


PROJECT NO:1234-56-78	HWY: CTY E	COUNTY: WAUKESHA	AERIAL EXHIBIT	SHEET	E

FILE NAME : C:\USERS\RNICLOY\BOX SYNC\LIVE DOCUMENTS_DOT SETRAINING\REGION TRAINING MANAGER CLASS FILES\C3D\12345678\SHEETSOTHERSTONEBRIDGE_5_9_2016_ERIN.DWG
LAYOUT NAME - ####

PLOT BY : RUSS NICLOY

PLOT NAME :

PLOT SCALE : 1 IN:100 FT

WISDOT/CADDS SHEET