
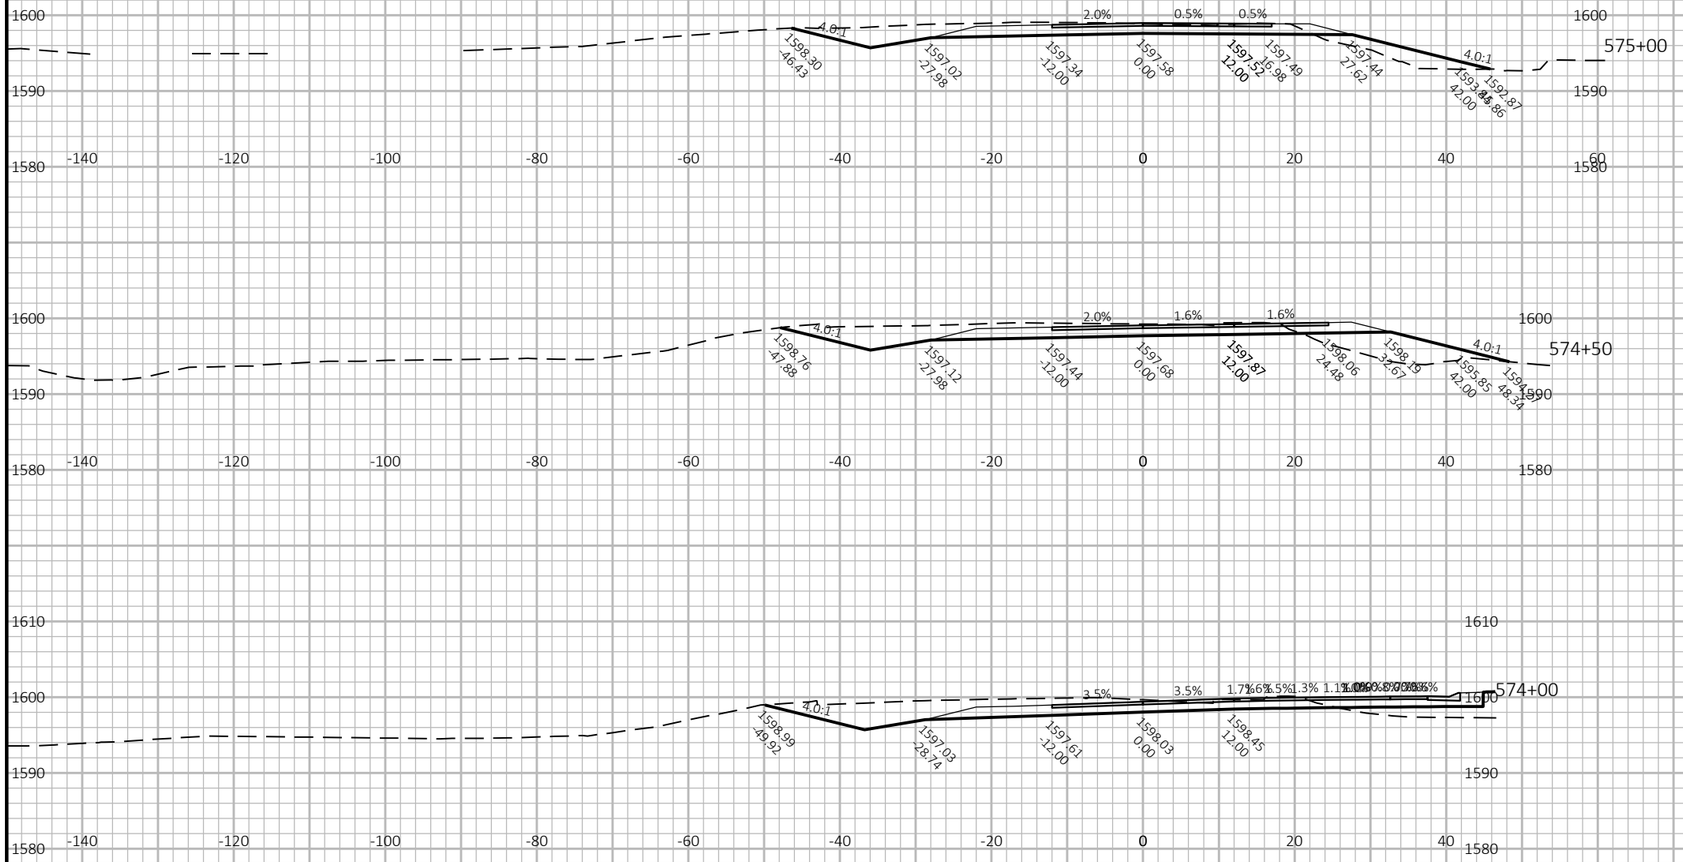


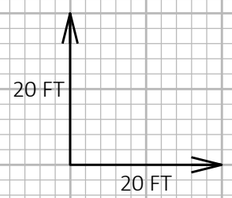

9

9

PROJECT NO: 8675-30-90	HWY: 51	COUNTY: TAYLOR	CROSS SECTIONS: CROSS SECTIONS	SHEET	E

FILE NAME : E:\C3D\86753090\SHEETSPLAN\090201-XS.DWG
LAYOUT NAME - 04

PLOT DATE : 4/24/2020 7:08 AM

PLOT BY : LAVIN, MITCHELL L

PLOT NAME :

PLOT SCALE : 1 IN:20 FT HORZ. / 1 IN:20 FT VERT.