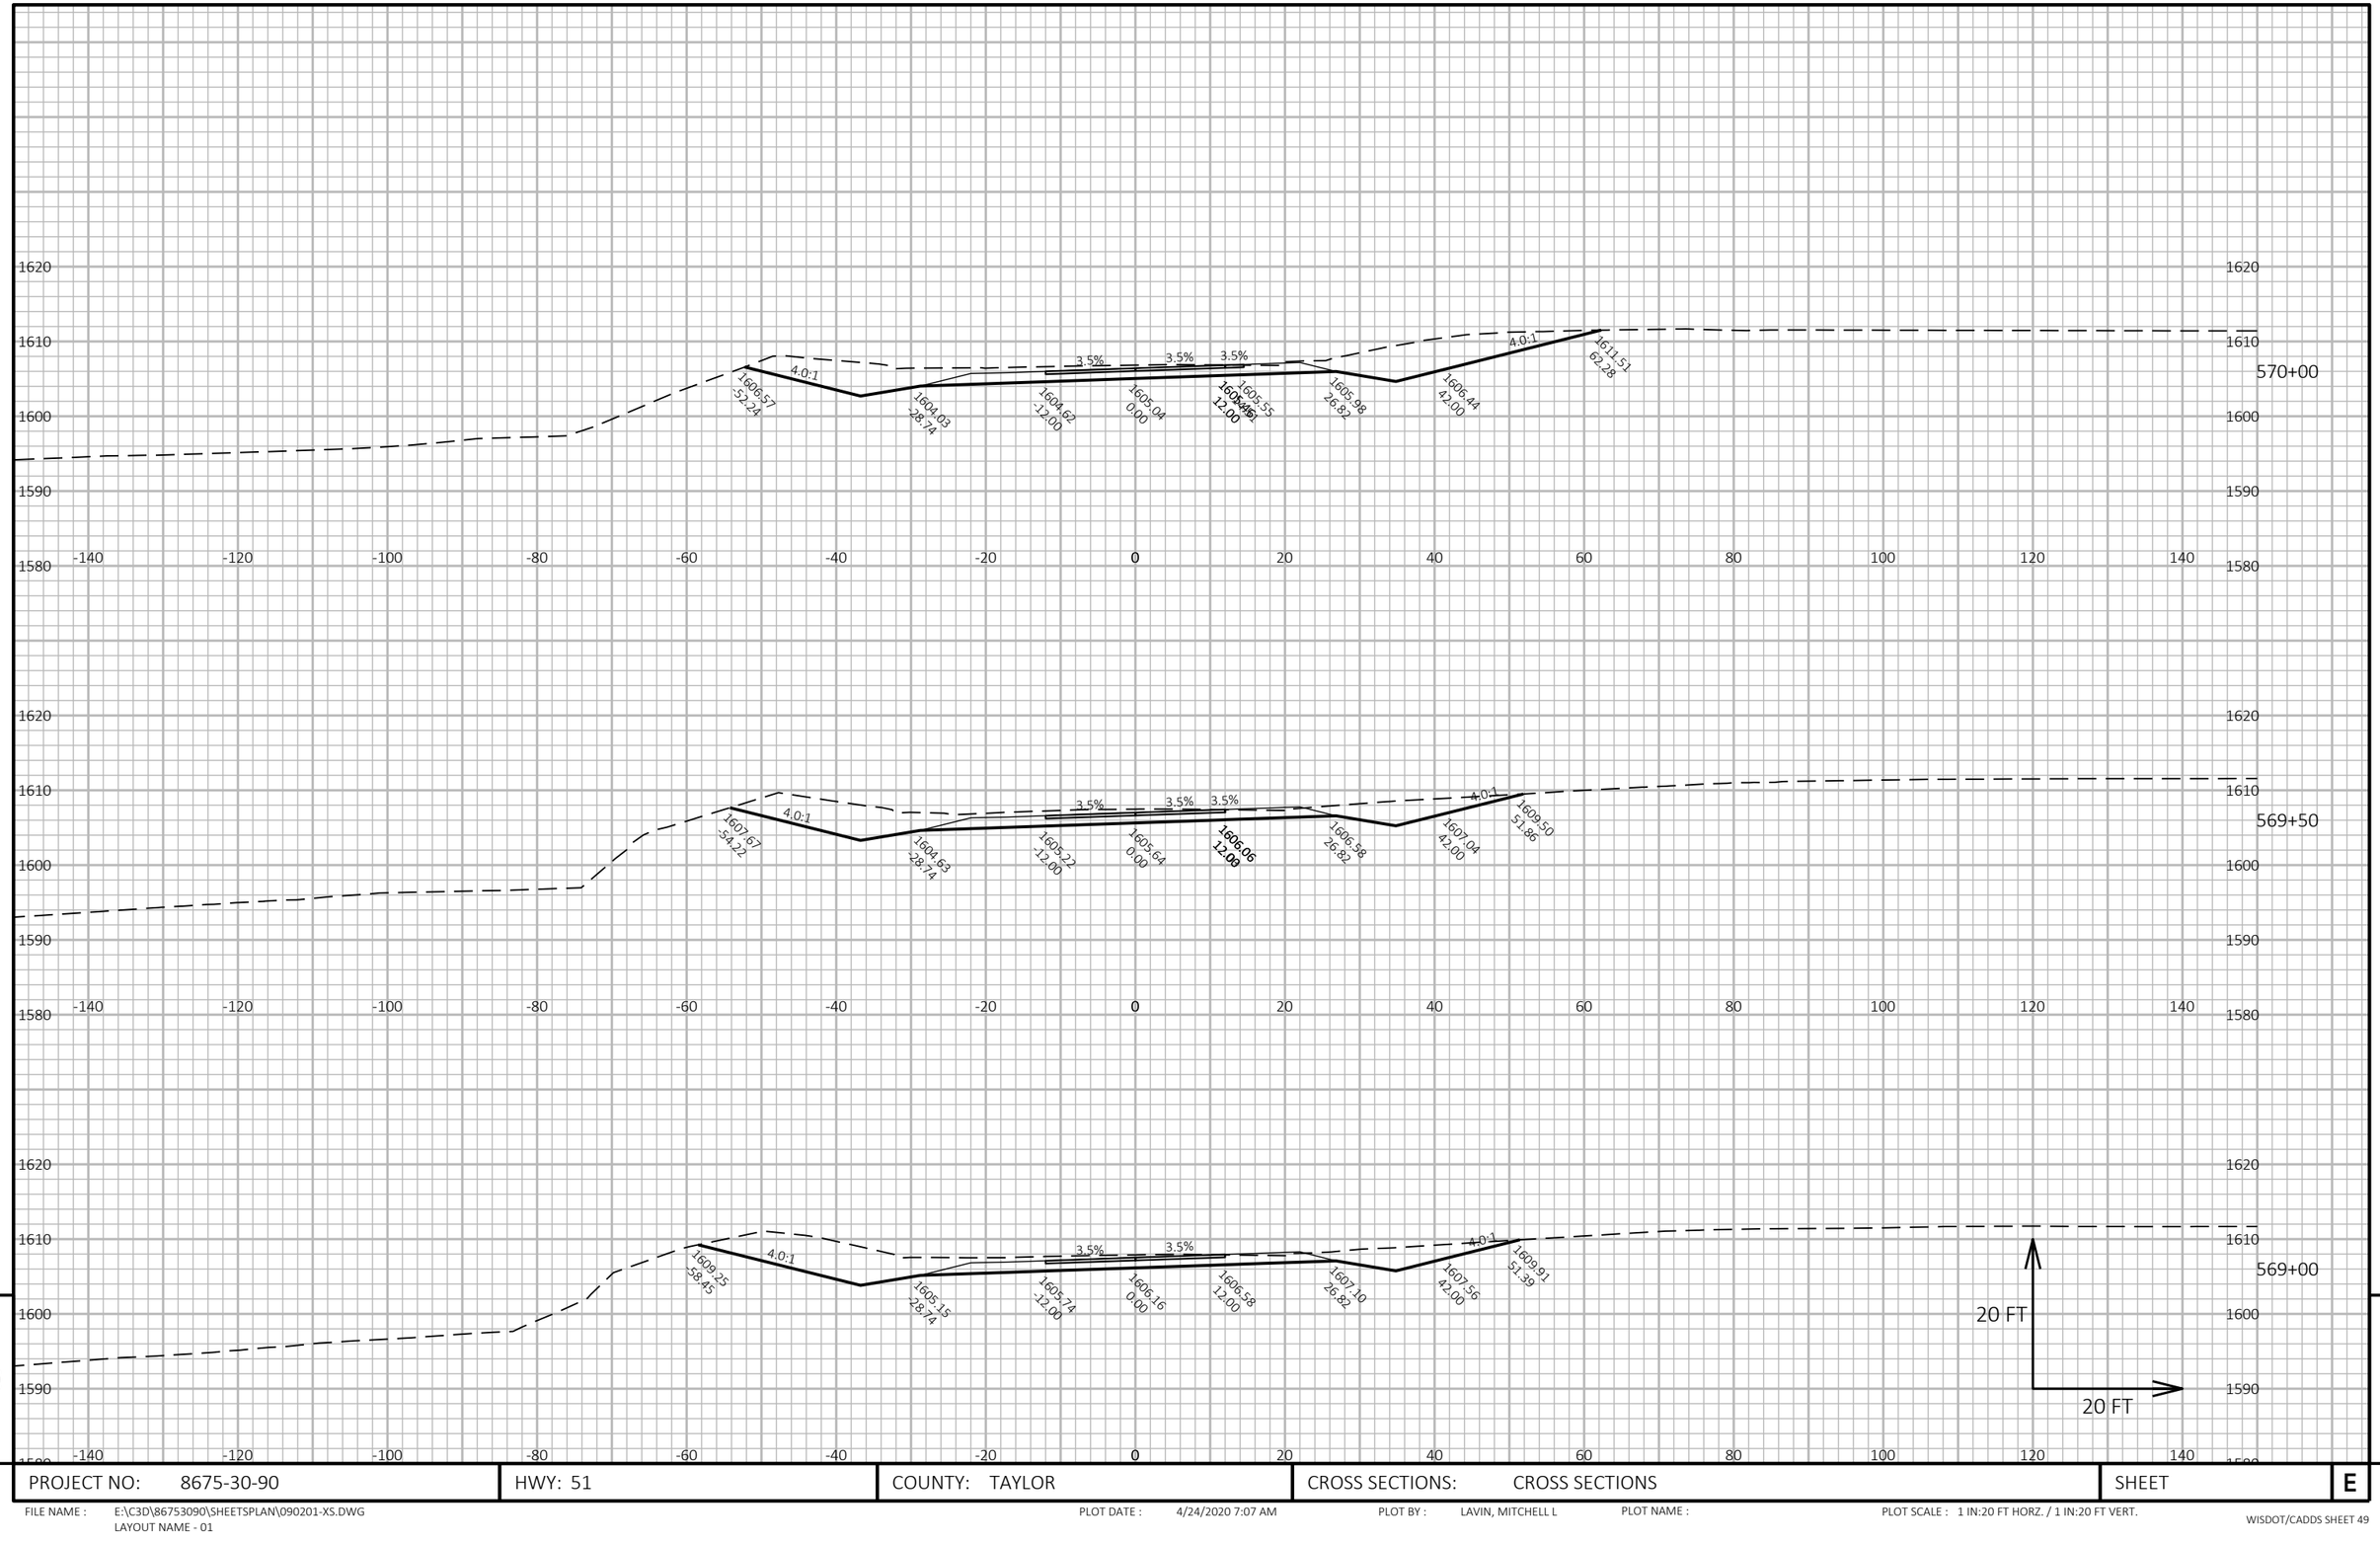


9

9

PROJECT NO: 8675-30-90	HWY: 51	COUNTY: TAYLOR	CROSS SECTIONS: CROSS SECTIONS	SHEET	E


FILE NAME : E:\C3D\86753090\SHEETSPLAN\090201-XS.DWG
LAYOUT NAME - 01

PLOT DATE : 4/24/2020 7:07 AM

PLOT BY : LAVIN, MITCHELL L

PLOT NAME :

PLOT SCALE : 1 IN:20 FT HORZ. / 1 IN:20 FT VERT.

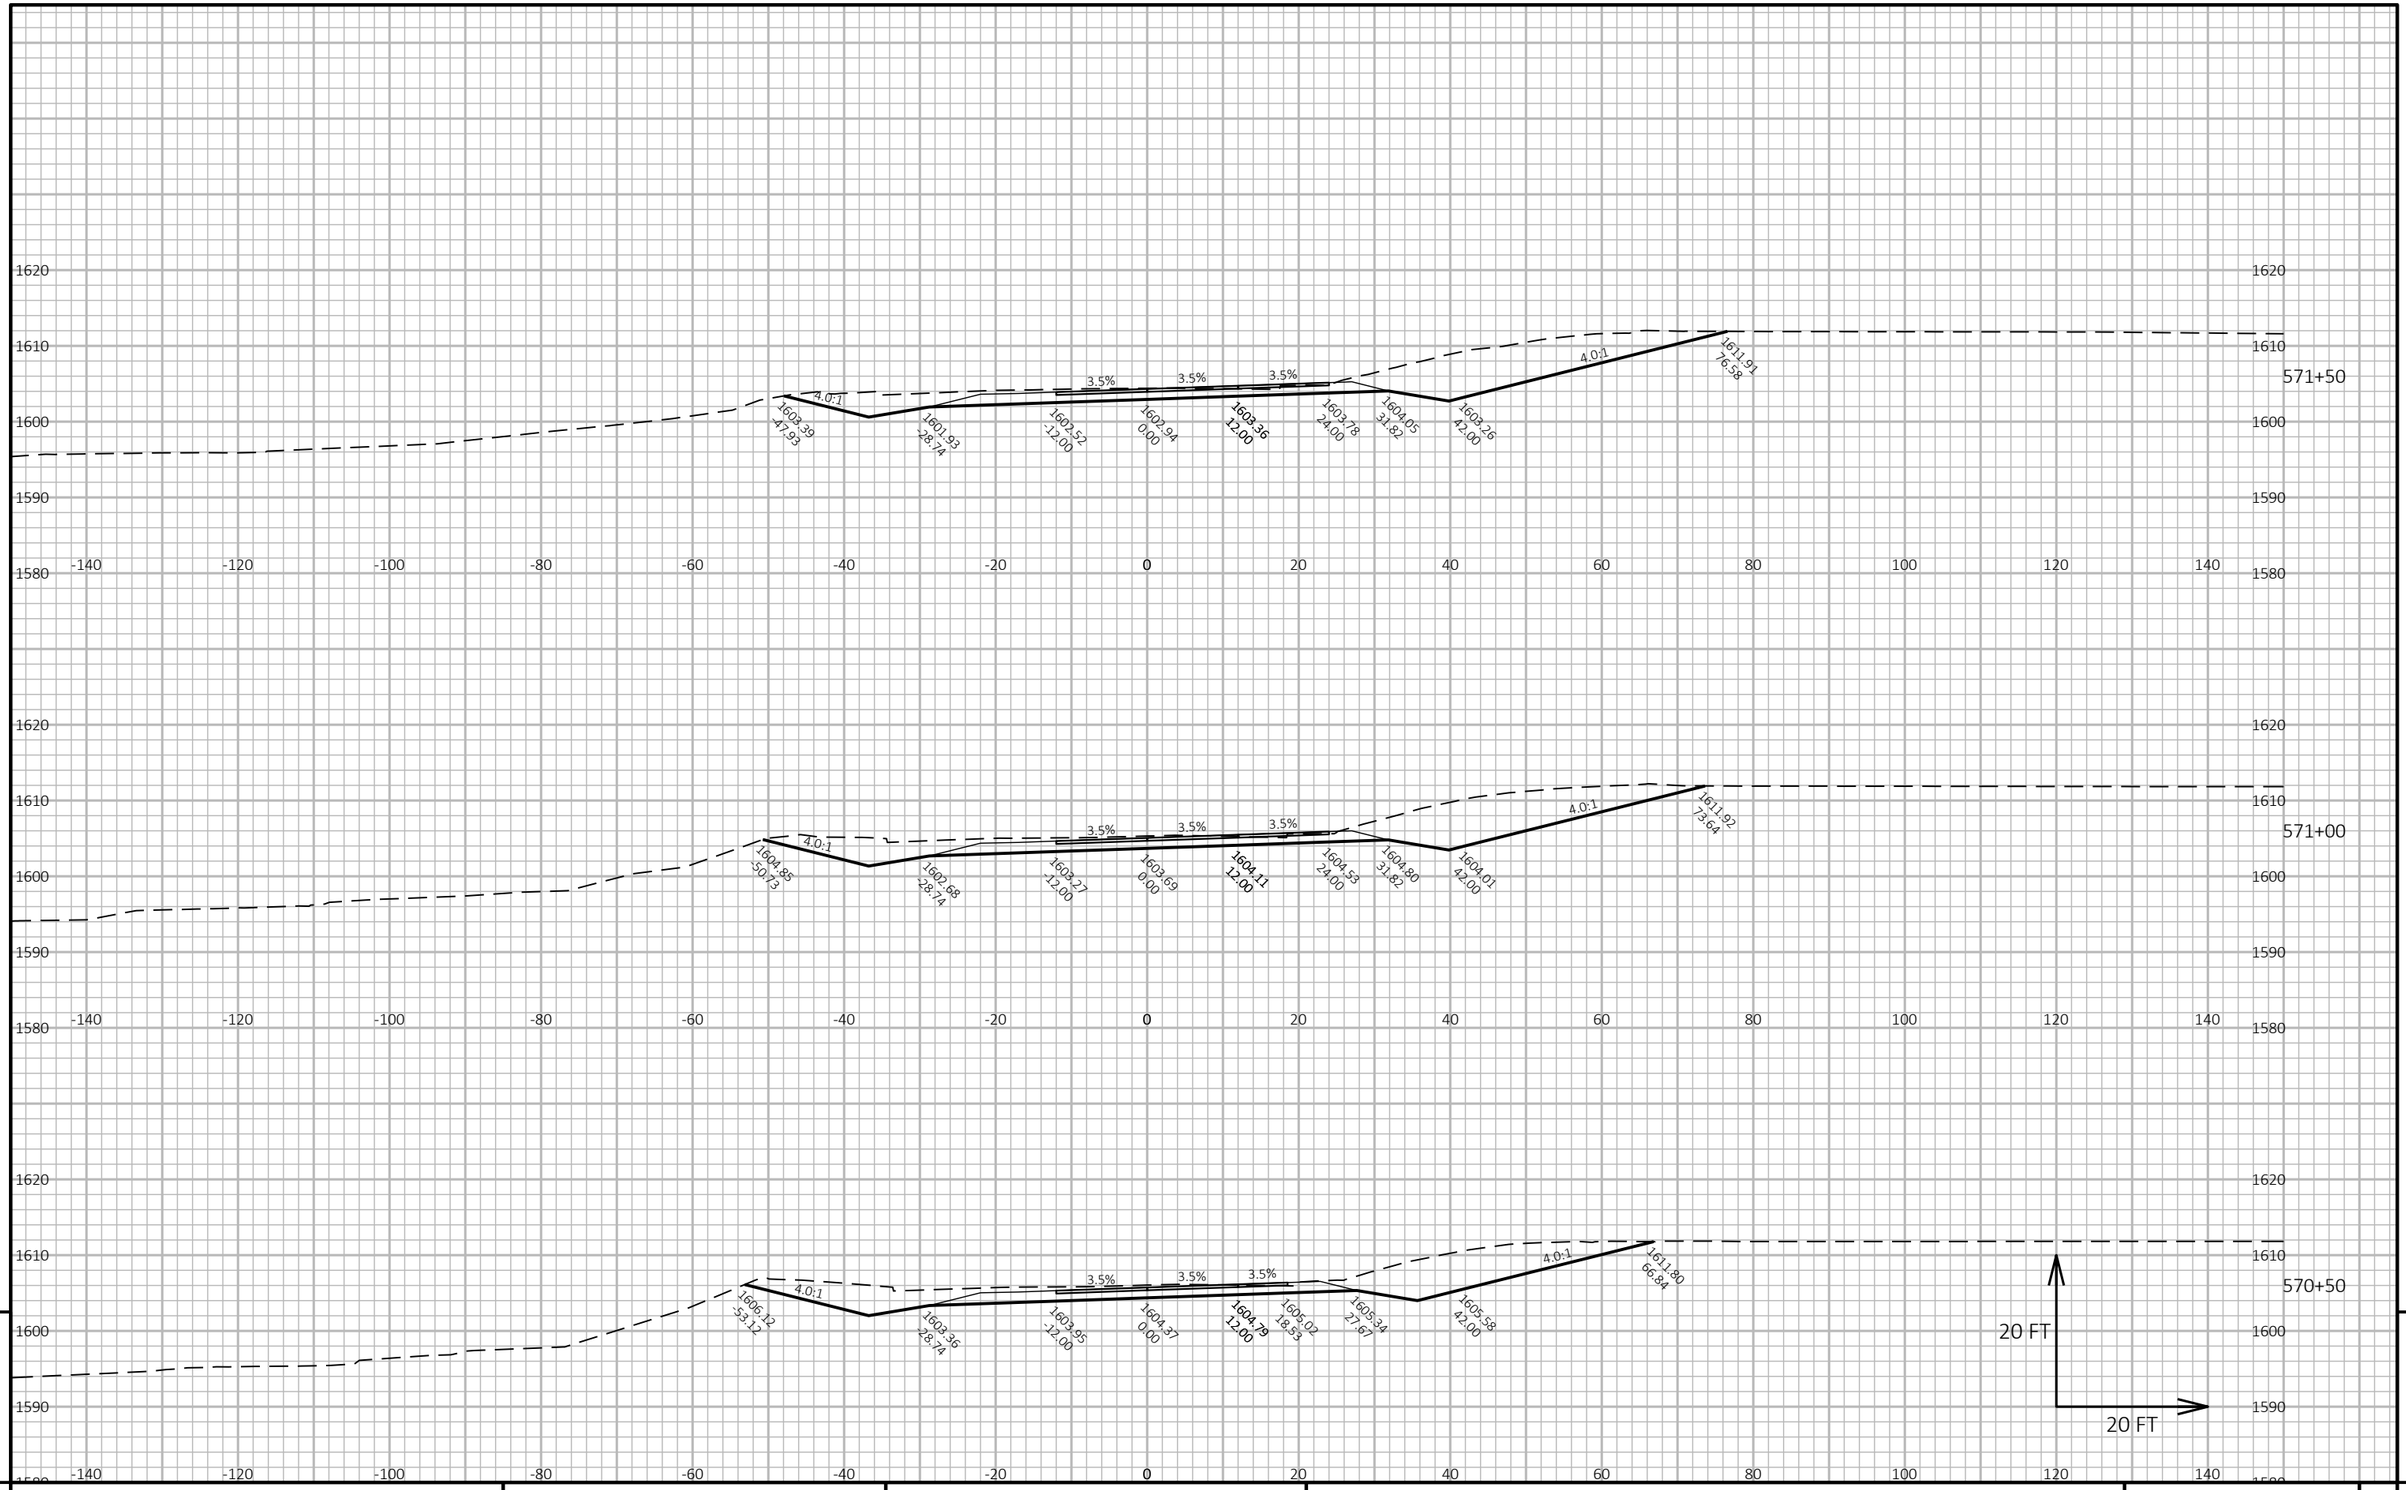

9

9

PROJECT NO: 8675-30-90	HWY: 51	COUNTY: TAYLOR	CROSS SECTIONS: CROSS SECTIONS	SHEET	E

FILE NAME : E:\C3D\86753090\SHEETSPLAN\090201-XS.DWG
LAYOUT NAME - 02


PLOT DATE : 4/24/2020 7:07 AM


PLOT BY : LAVIN, MITCHELL L


PLOT NAME :

PLOT SCALE : 1 IN:20 FT HORZ. / 1 IN:20 FT VERT.

WISDOT/CADDS SHEET 49

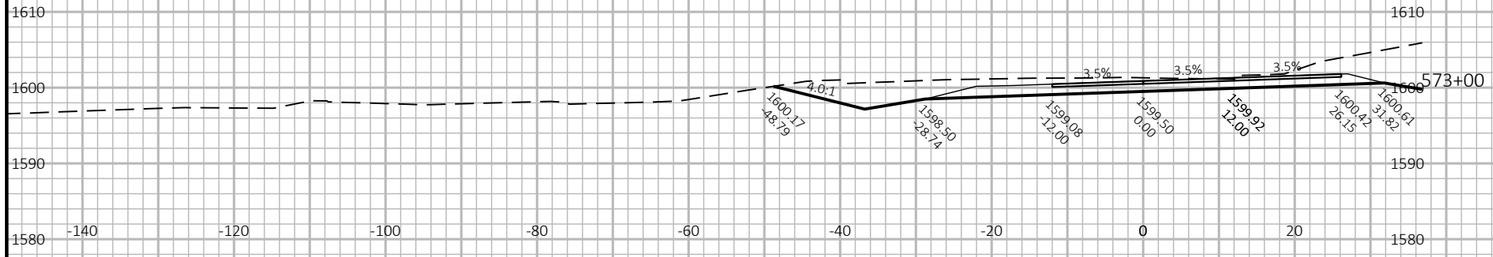

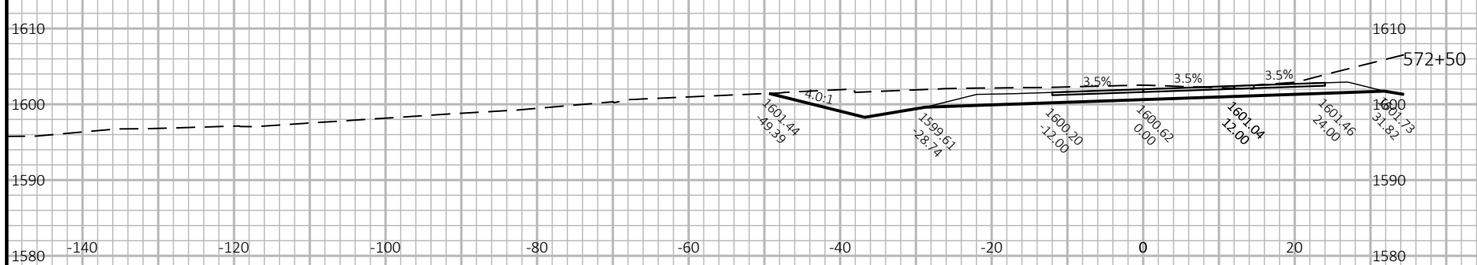

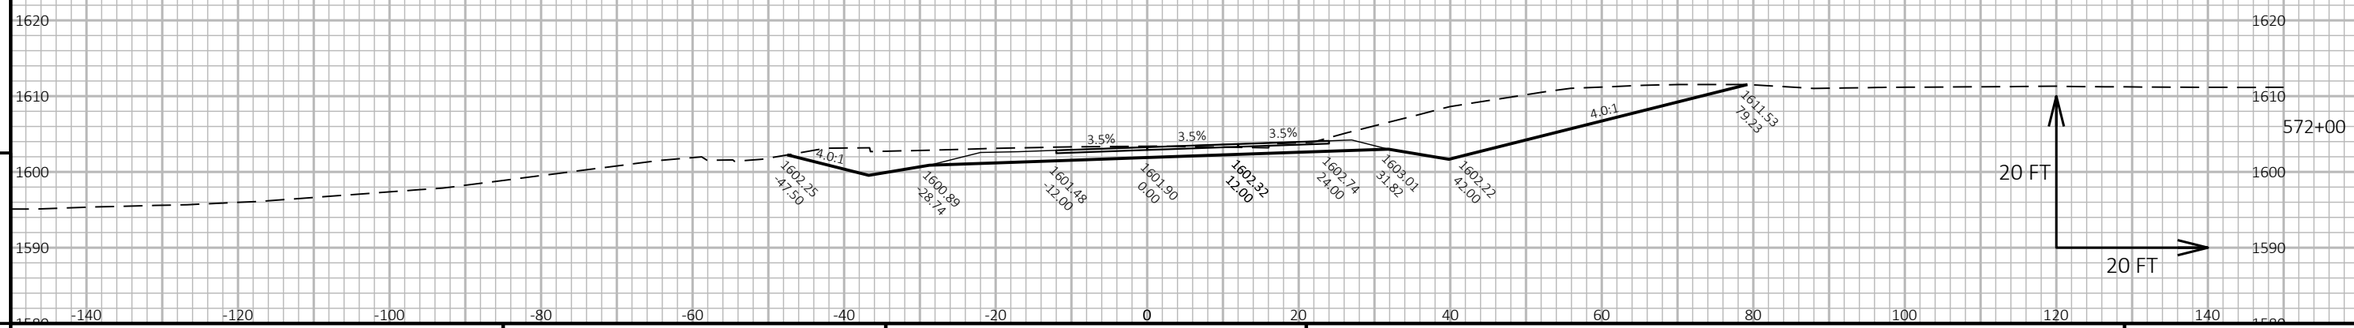

PROJECT NO: 8675-30-90	HWY: 51	COUNTY: TAYLOR	CROSS SECTIONS: CROSS SECTIONS	SHEET	E


FILE NAME : E:\C3D\86753090\SHEETSPLAN\090201-XS.DWG
LAYOUT NAME - 03

PLOT DATE : 4/24/2020 7:07 AM

PLOT BY : LAVIN, MITCHELL L

PLOT NAME :

PLOT SCALE : 1 IN:20 FT HORZ. / 1 IN:20 FT VERT.

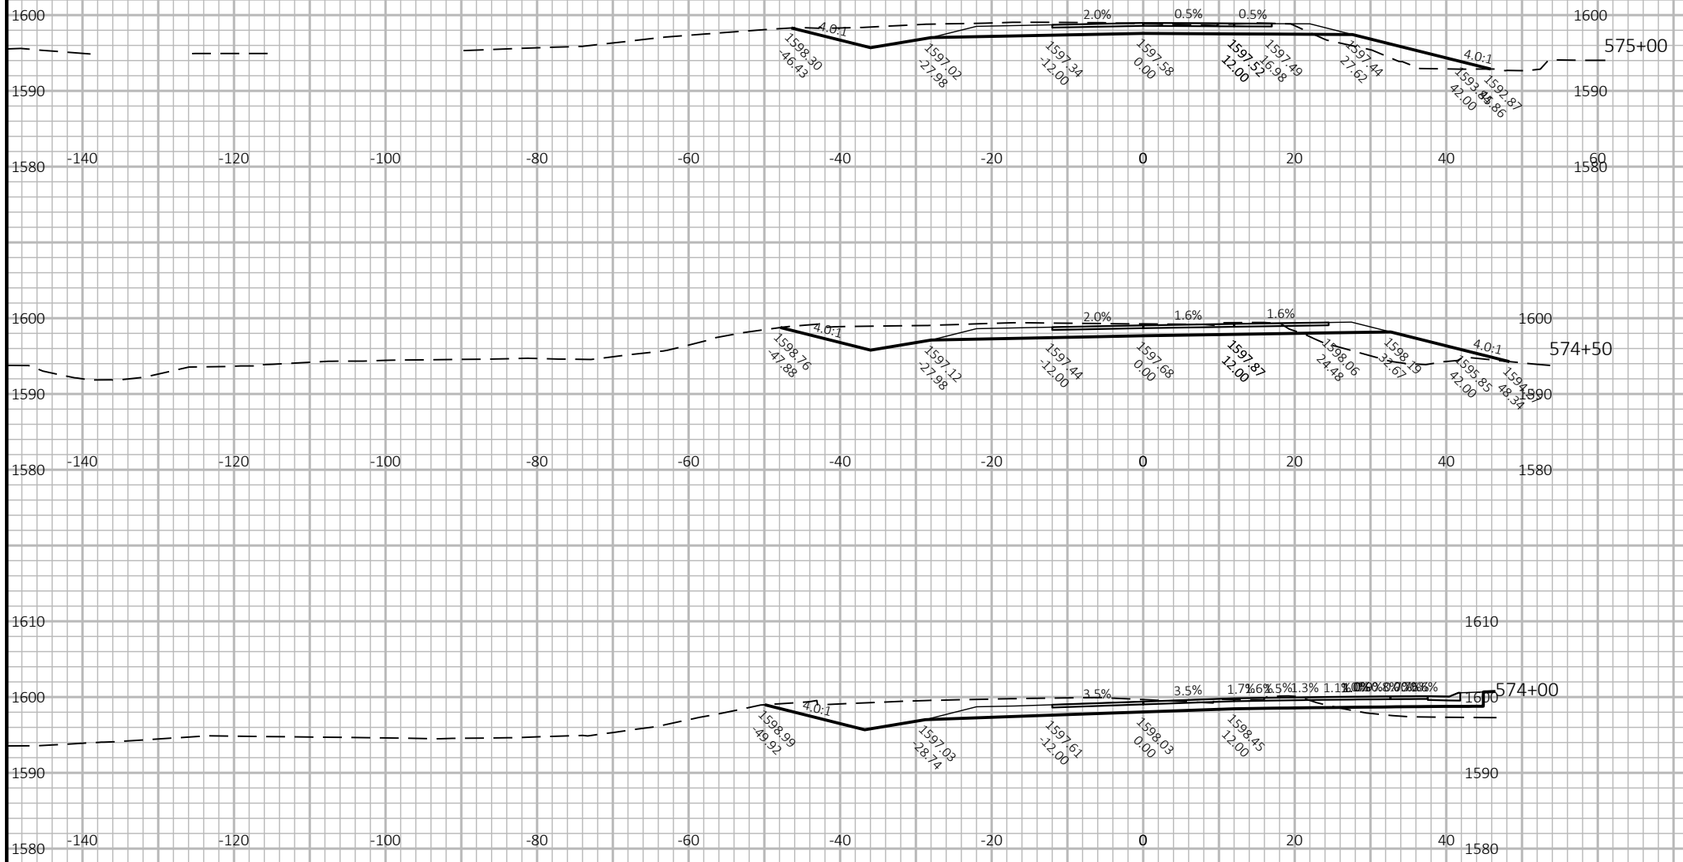

PROJECT NO: 8675-30-90	HWY: 51	COUNTY: TAYLOR	CROSS SECTIONS: CROSS SECTIONS	SHEET E

FILE NAME : E:\C3D\86753090\SHEETSPLAN\090201-XS.DWG
LAYOUT NAME - 04


PLOT DATE : 4/24/2020 7:07 AM

PLOT BY : LAVIN, MITCHELL L

PLOT NAME :

PLOT SCALE : 1 IN:20 FT HORZ. / 1 IN:20 FT VERT.

9

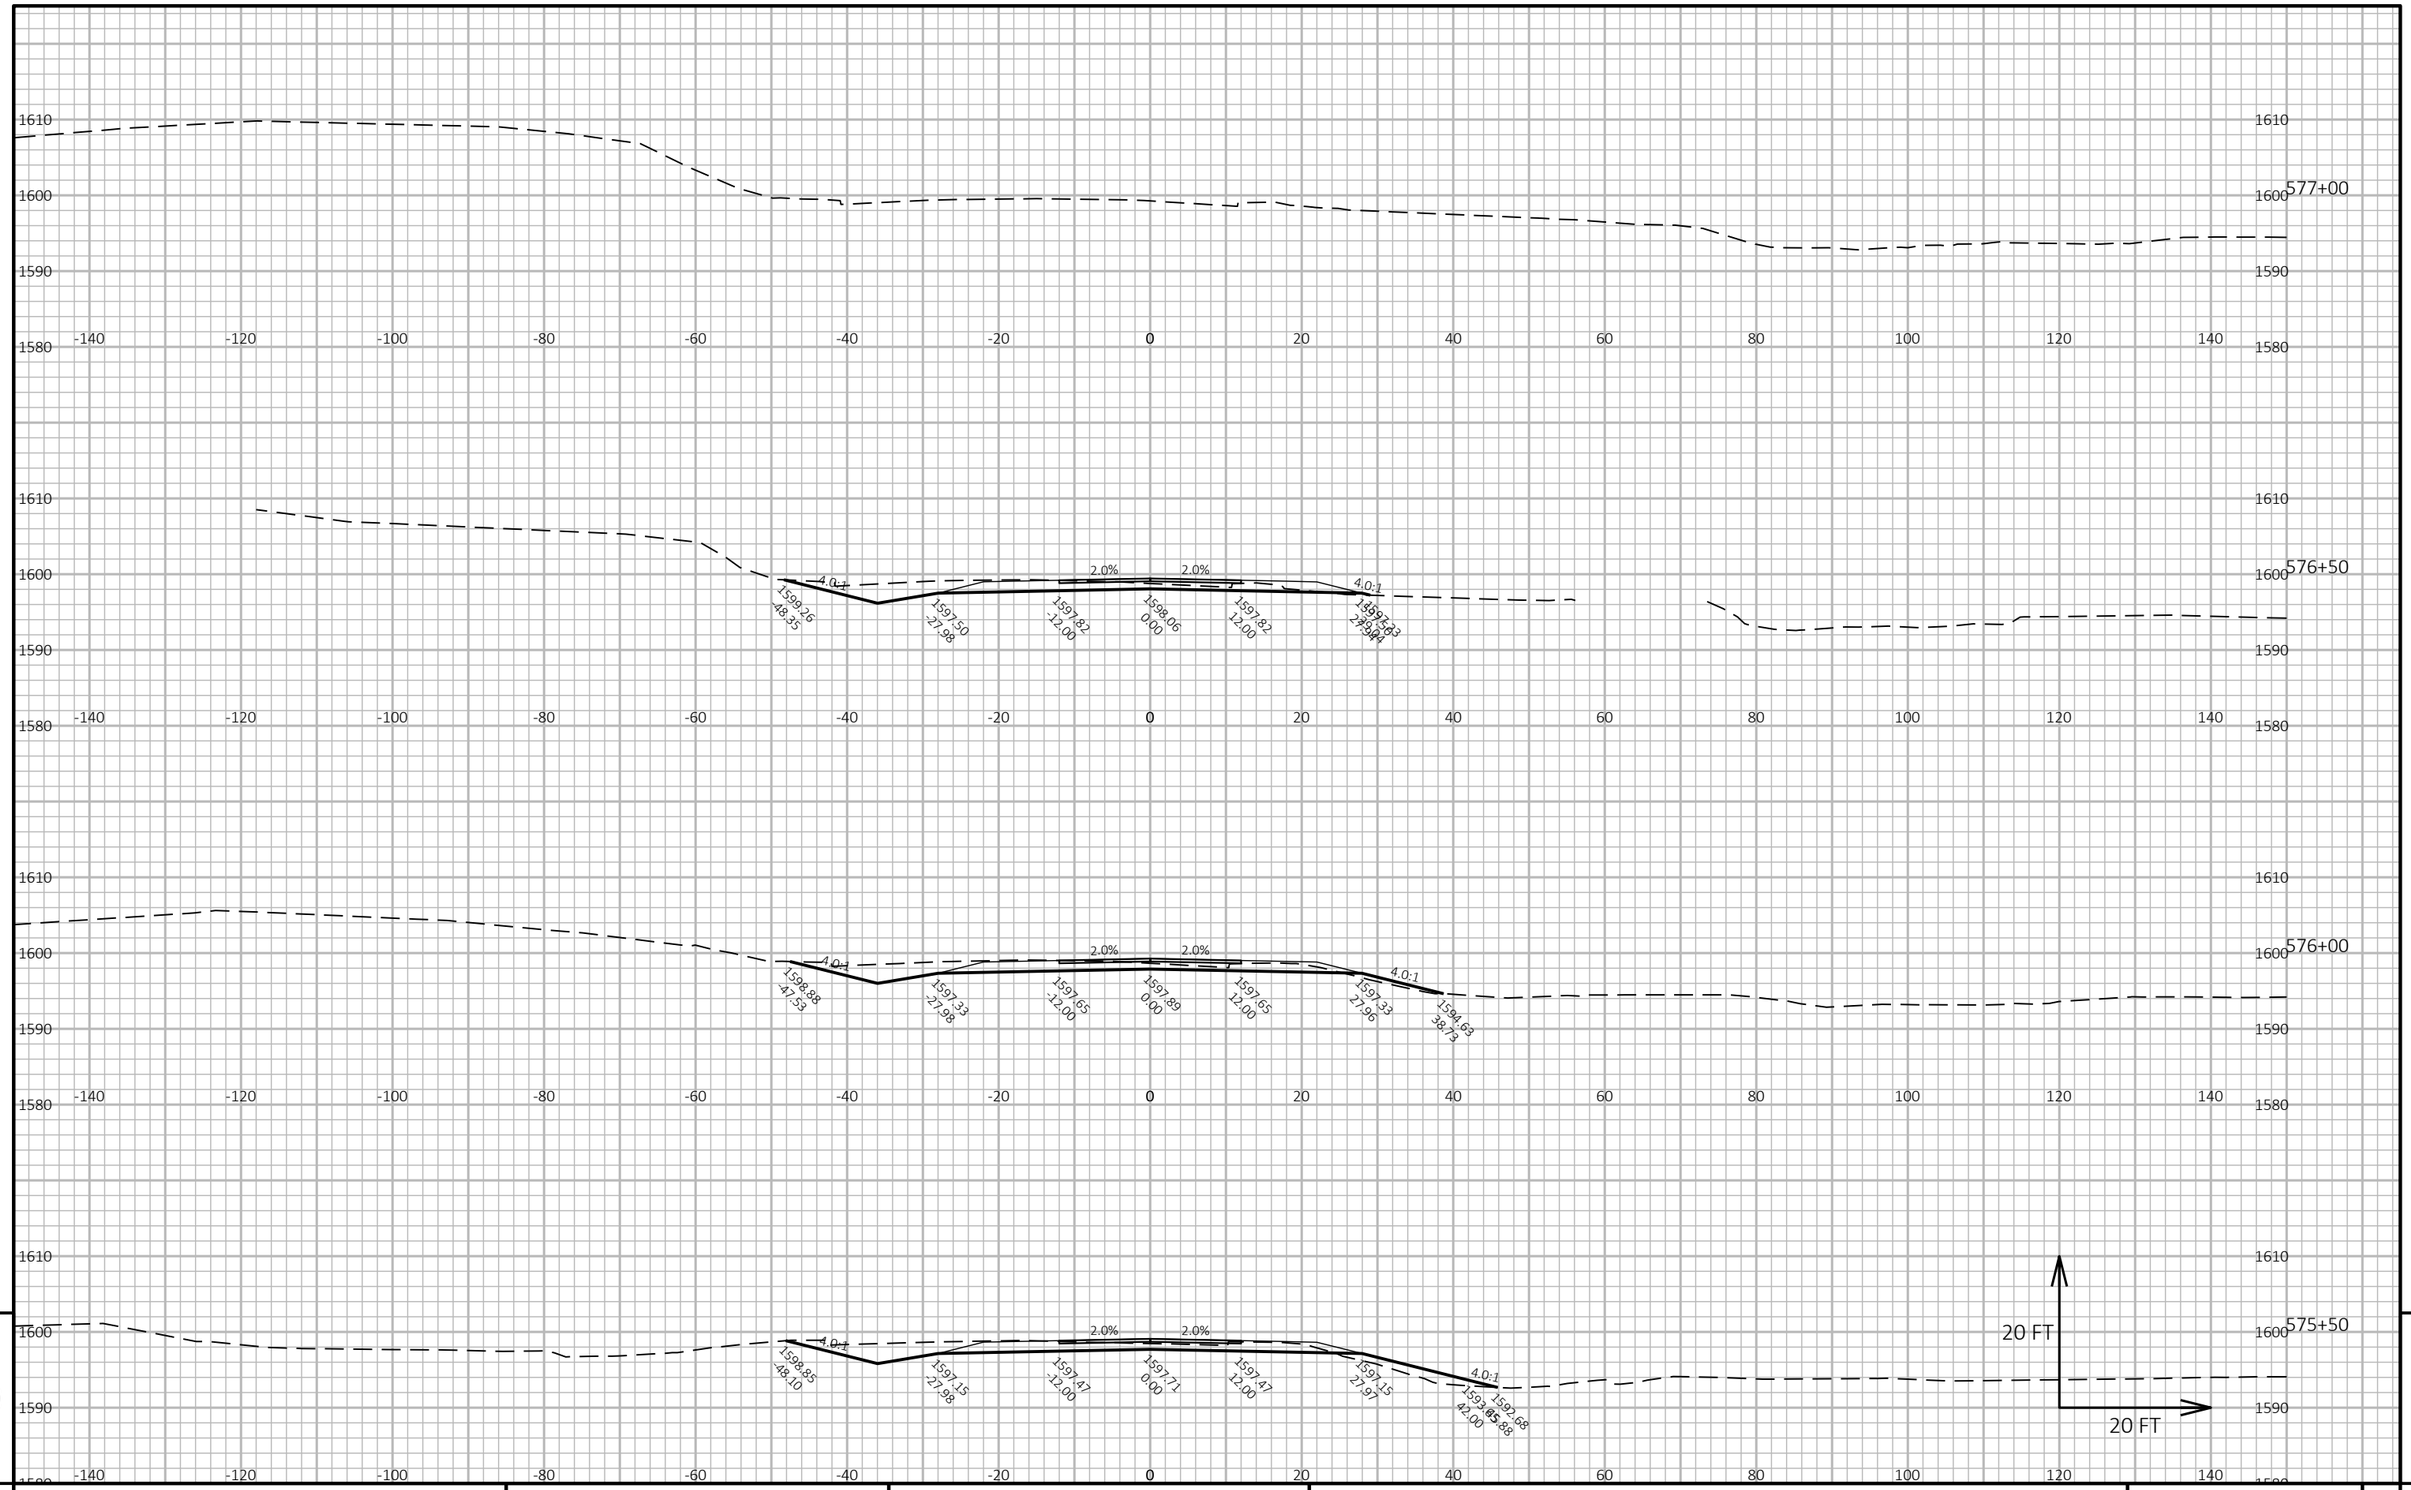

9

9

PROJECT NO: 8675-30-90	HWY: 51	COUNTY: TAYLOR	CROSS SECTIONS: CROSS SECTIONS	SHEET	E

FILE NAME : E:\C3D\86753090\SHEETSPLAN\090201-XS.DWG
LAYOUT NAME - 05

PLOT DATE : 4/24/2020 7:07 AM

PLOT BY : LAVIN, MITCHELL L

PLOT NAME :

PLOT SCALE : 1 IN:20 FT HORZ. / 1 IN:20 FT VERT.