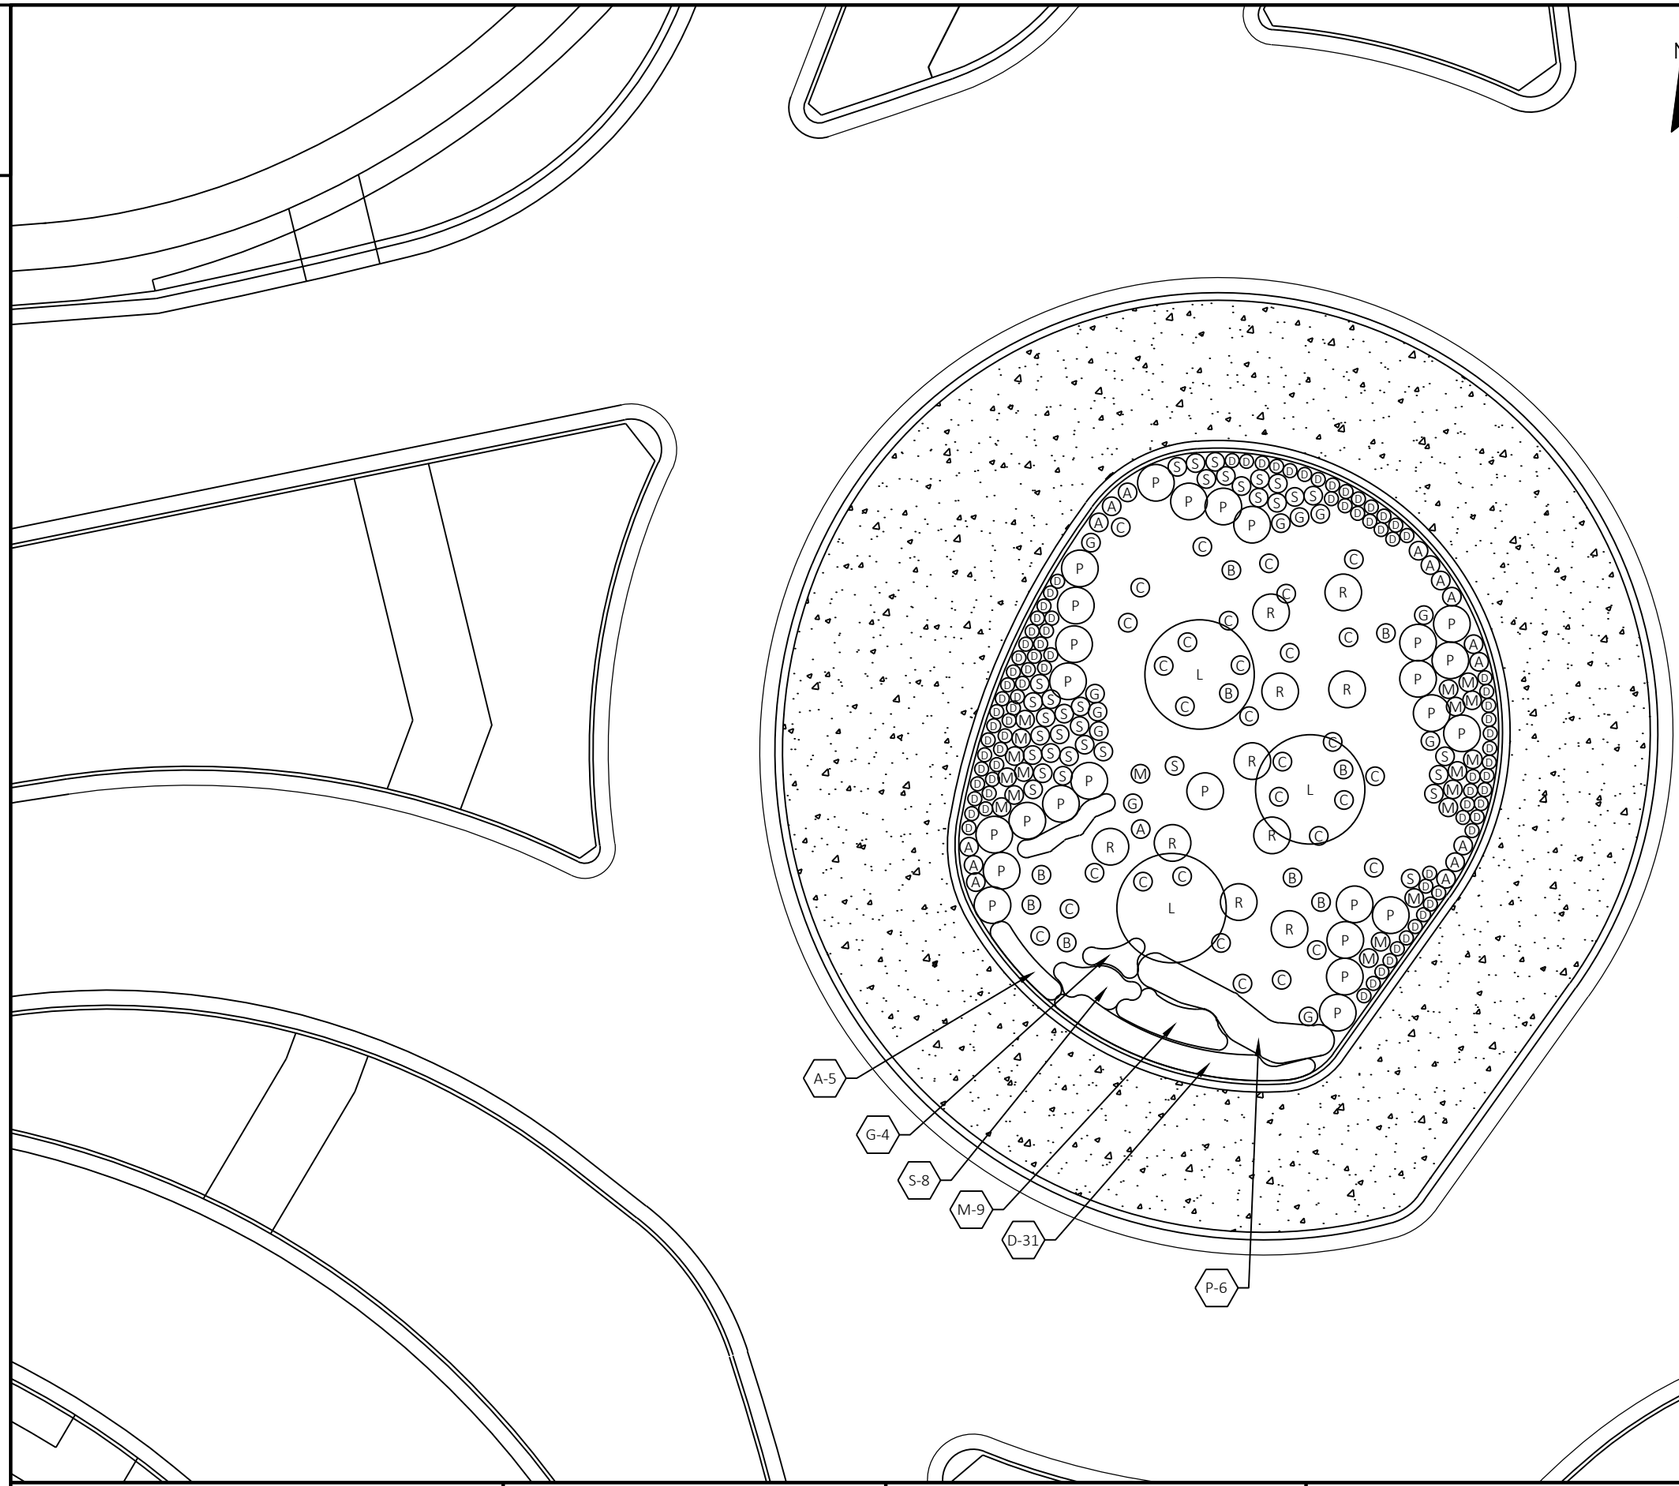


PLANT LIST

SYMBOL	COMMON NAME	QUANTITY ON SHEET
SMALL TREES		
L	IVORY SILK LILAC (TREES, SYRINGA RETICULATA)	3
SP	SPARTAN JUNIPER (TREES JUNIPERUS CHINENSIS "SPARTAN")	
SHRUBS, GRASSES, & PERENNIALS		
P	XXXXXX XXXXXX	X
R	XXXXXX XXXXXX	X
A	XXXXXX XXXXXX	X
G	XXXXXX XXXXXX	X
B	XXXXXX XXXXXX	X
C	XXXXXX XXXXXX	X
M	XXXXXX XXXXXX	X
S	XXXXXX XXXXXX	X
D	XXXXXX XXXXXX	X
DN	XXXXXX XXXXXX	X
KFG	XXXXXX XXXXXX	X
AJS	XXXXXX XXXXXX	X
MY	XXXXXX XXXXXX	X

1. EXISTING SOIL IN PLANTING AREA TO BE REMOVED TO A DEPTH OF 24" AND REPLACED WITH PLANTING MIXTURE.
2. MULCH ENTIRE PLANTING BED WITH SHREDDED MULCH TO A MAXIMUM DEPTH OF 3 INCHES. DO NOT BURY PLANT VEGETATION WITHOUT MULCH.