

FED. ROAD DIST. NO.	STATE	FED. AID PROJ. NO	SHEET NO.	TOTAL SHEETS
4	WISC.	758:C(1)	2	61

DIVISION JOB NO. 6424

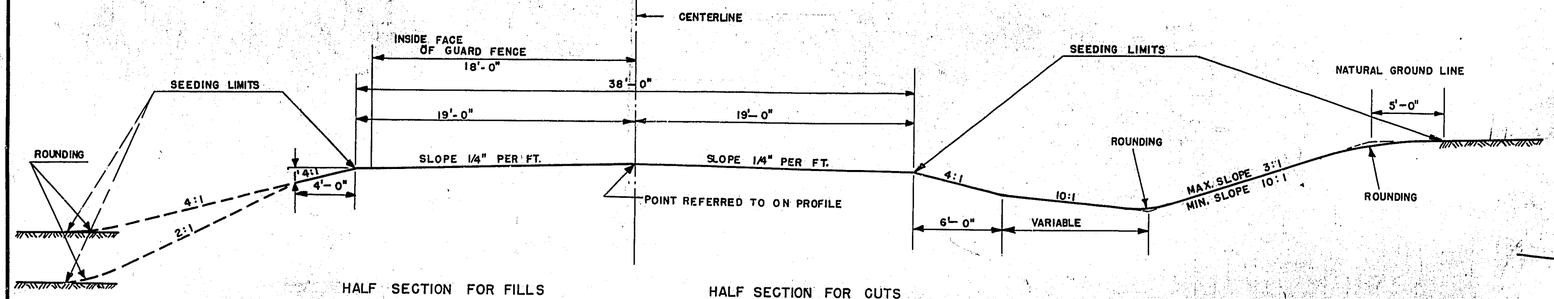


HALF SECTION FOR FILLS HALF SECTION FOR CUTS


TYPICAL GRADING SECTION

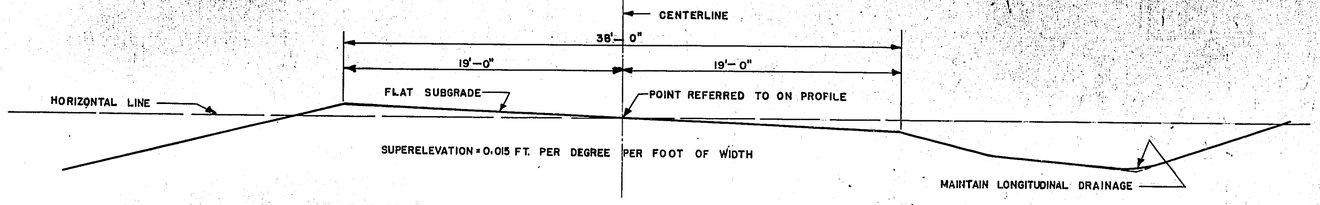


TYPICAL SECTION ON CURVES

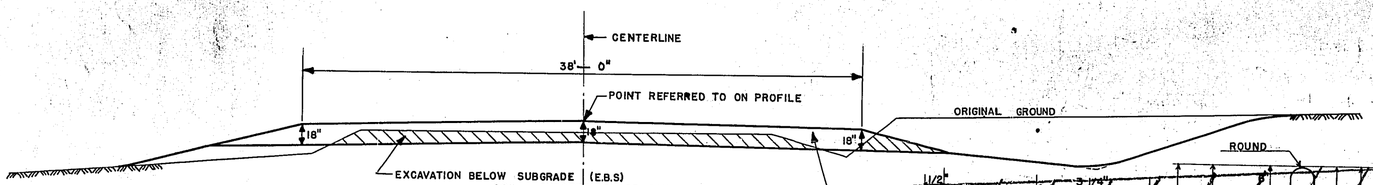


GRADING SECTION WITH SUBGRADE TREATMENT

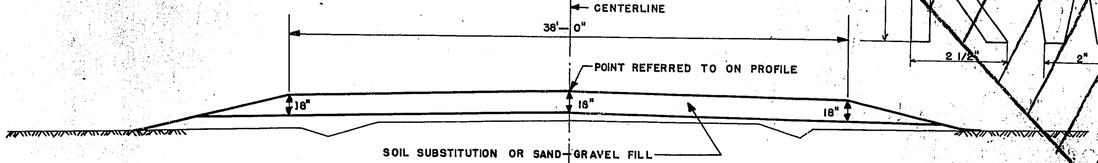


EMBANKMENT SECTION WITH SUBGRADE TREATMENT

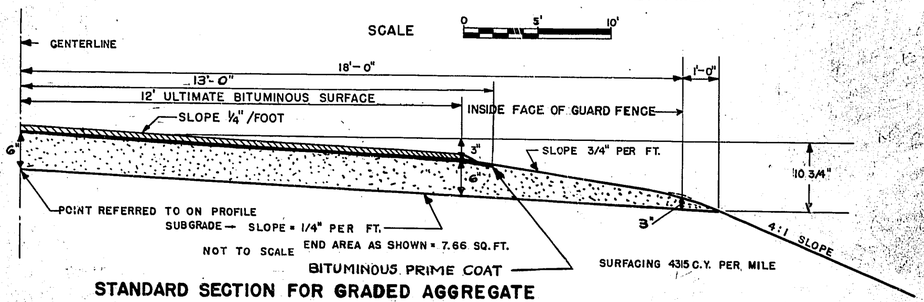

STANDARD SECTION FOR GRADED AGGREGATE SURFACE (BASE) COURSE

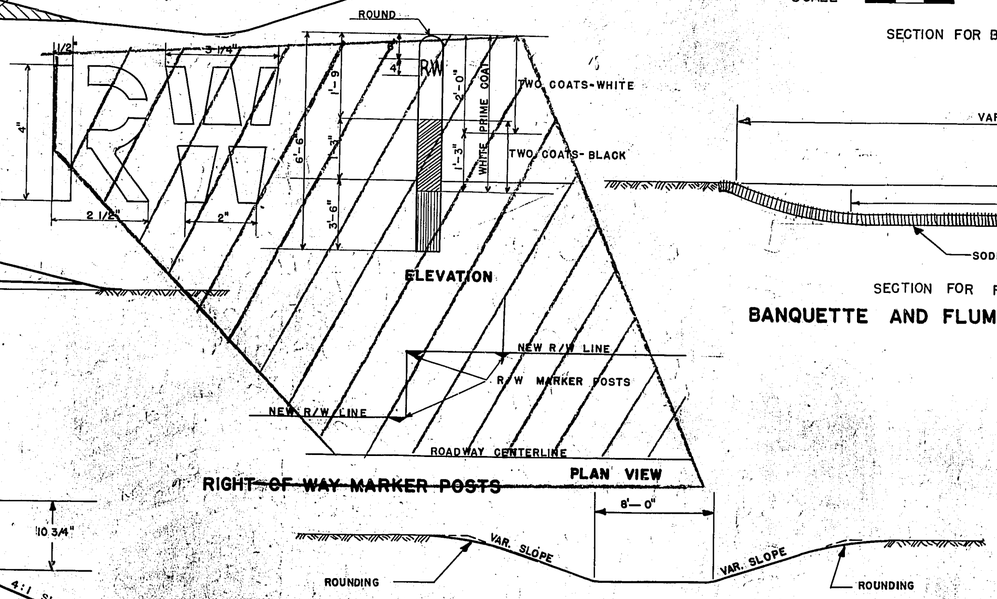


RIGHT-OF-WAY MARKER POSTS

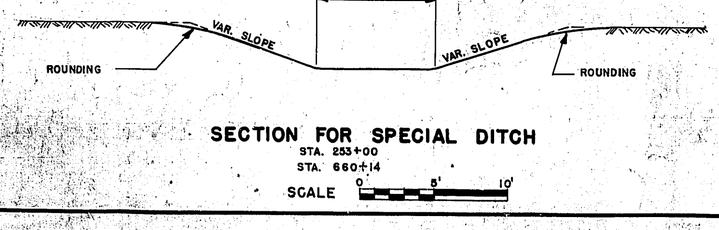

SECTION FOR SPECIAL DITCH


STA. 253+00
STA. 660+14

SCALE 0 5' 10'

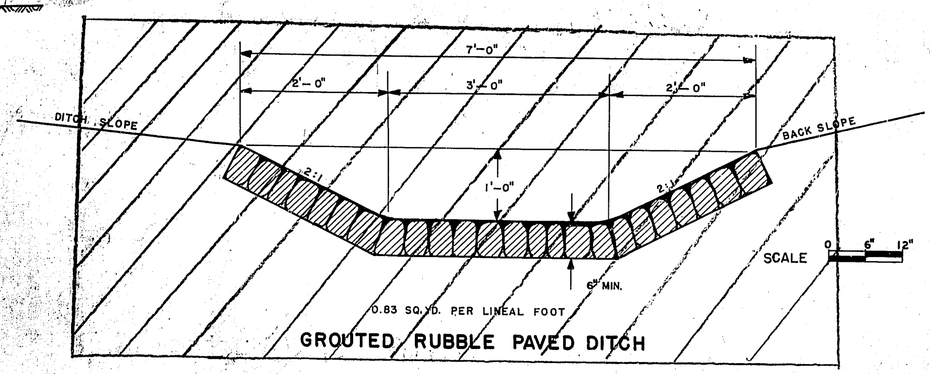


0.83 SQ. YD. PER LINEAL FOOT

GROUTED RUBBLE PAVED DITCH

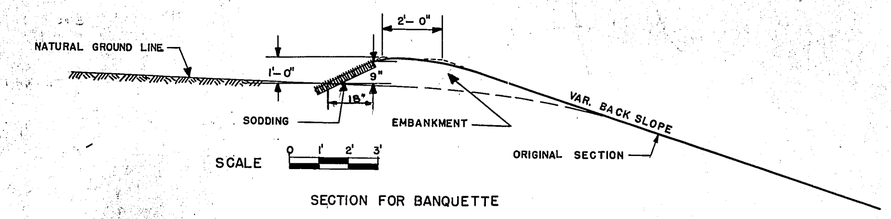

SECTION FOR BANQUETTE

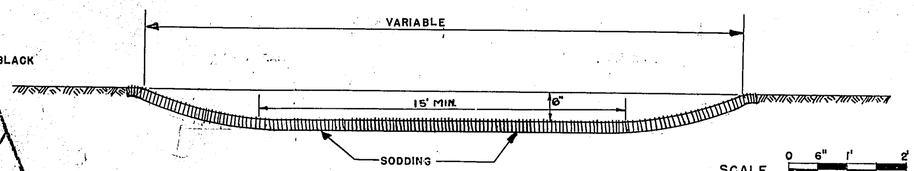

SECTION FOR FLUME

BANQUETTE AND FLUME FOR BACKSLOPES

LIST OF STANDARD DRAWINGS:


MARKER POSTS	SD-12.5
TREE PRESERVATION DETAILS	SD-14.2
CONSTRUCTION BARRICADE	SD-16.1
DETAILS OF PRIVATE ENTRANCE & SIDE ROAD APPROACHES	SD-26.2
MARKER POSTS FOR RIGHT OF WAY	SD-29.1
CONSTRUCTION DETAILS FOR PLACEMENT OF PIPE CULVERTS	SD-24.1

TYPICAL CROSS SECTION FOR 36 FT. ROADBED

SCALE AS NOTED


FED. ROAD DIST. NO.	STATE	FED. AID PROJ. NO.	SHEET NO.	TOTAL SHEETS
4	WISC.	758:C(1)	2A	61

DIVISION JOB NO. 6424

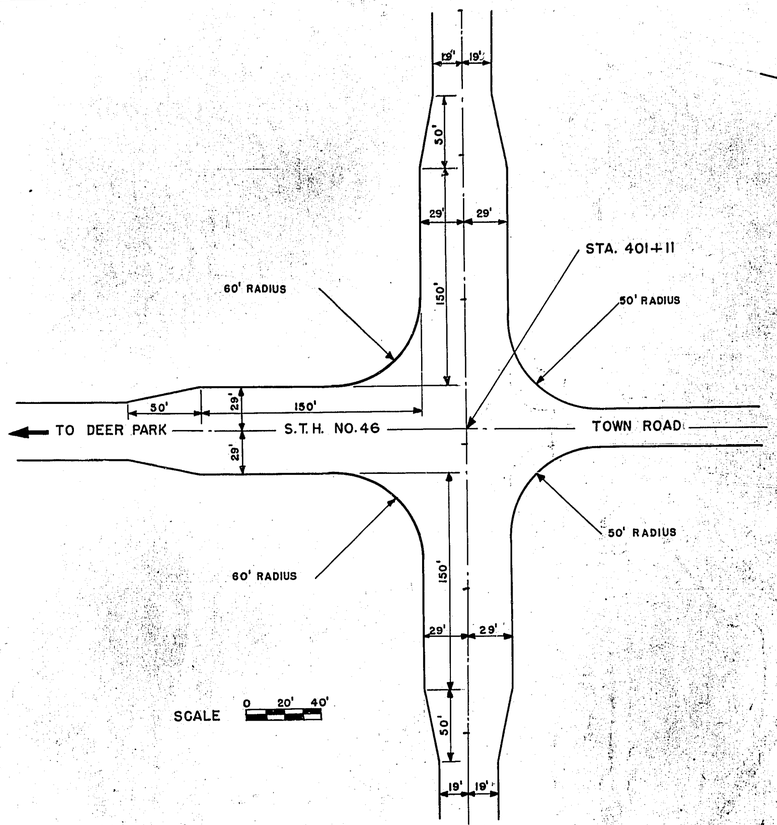


PLAN

INTERSECTION — S.T.H. NO. 64 & S.T.H. NO. 46

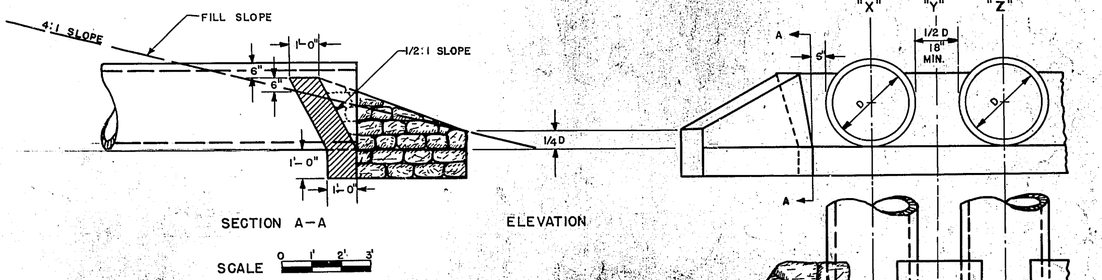


CONSTRUCT ENDWALL SYMMETRICAL ABOUT:
"X" FOR ONE PIPE
"Y" FOR TWO PIPES
"Z" FOR THREE PIPES

RIP RAP ENDWALLS FOR PIPE CULVERTS

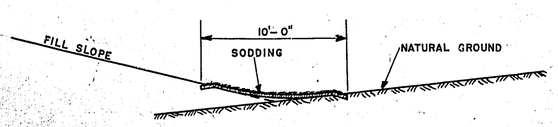


SECTION FOR SODDING TOE OF FILL SLOPE

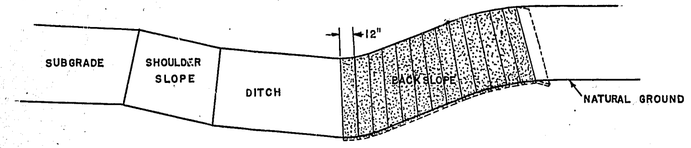


DETAIL OF SODDING SLOPES

NOT DRAWN TO SCALE

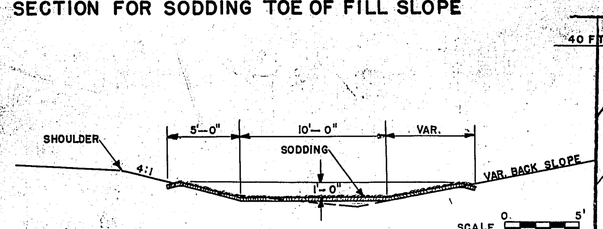


SECTION FOR SODDING DITCH

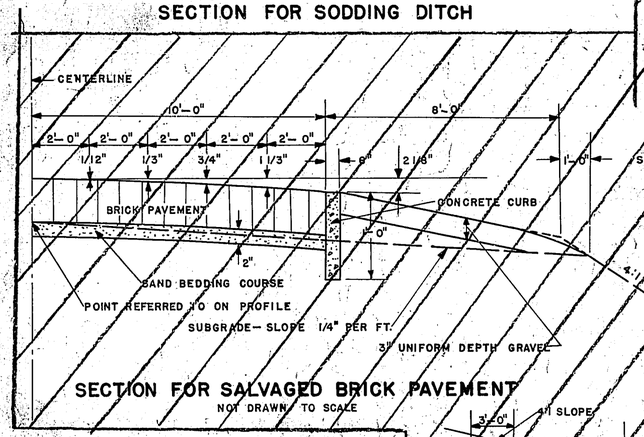


SECTION FOR SALVAGED BRICK PAVEMENT

NOT DRAWN TO SCALE

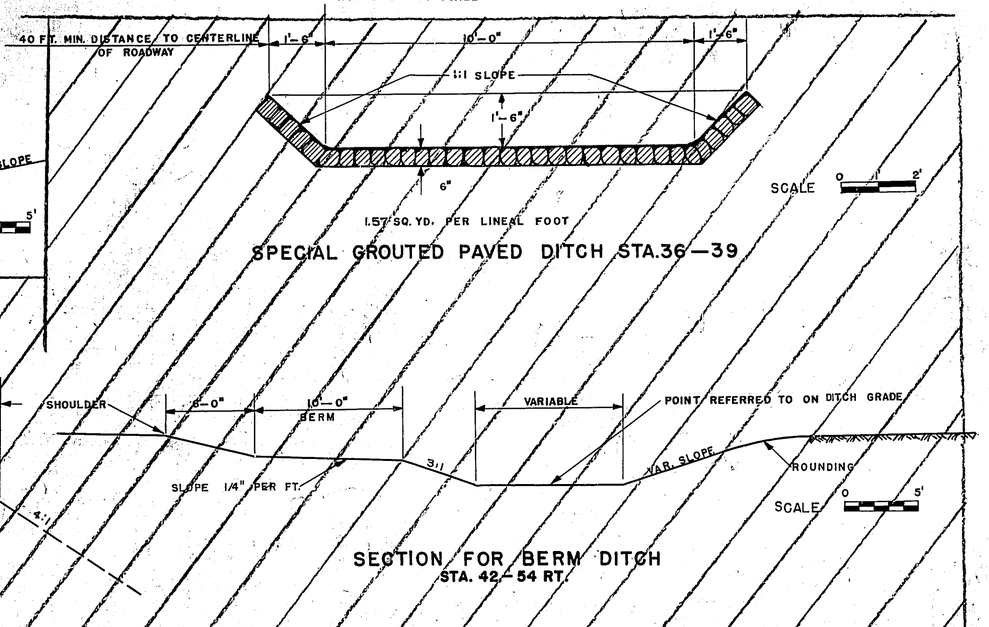


SPECIAL GROUTED PAVED DITCH STA. 36—39


SECTION FOR BERM DITCH STA. 42—54 RT.

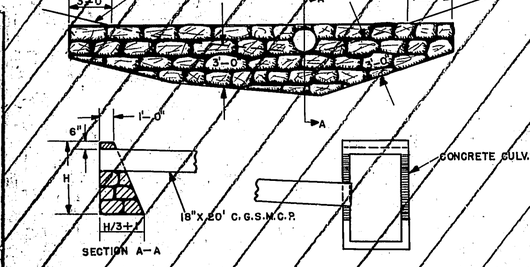

SPECIAL DITCH CHECK STA. 253+00

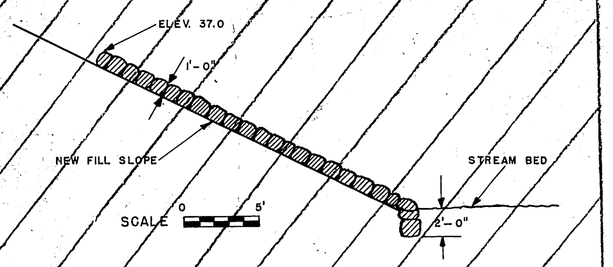

SECTION FOR RIP RAP AT STA. 308+00 TO 309+50

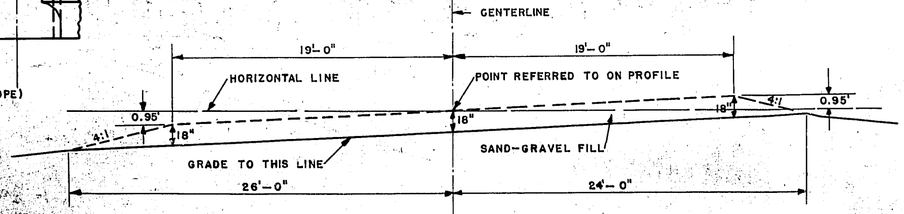

SPECIAL GRADING SECTION ON CURVE STA. 660+97 TO STA. 667+45 WITH SAND-GRAVEL FILL

SCALE 0 5'

TYPICAL CROSS SECTION FOR 36 FT. ROADBED

SCALE AS NOTED