

FED. ROAD DIST. NO.	STATE	FED. AID PROJ. NO.	SHEET NO.	TOTAL SHEETS
4	Wis.	438 B(1)	4	

DIVISION JOB NO. 6424

64-7

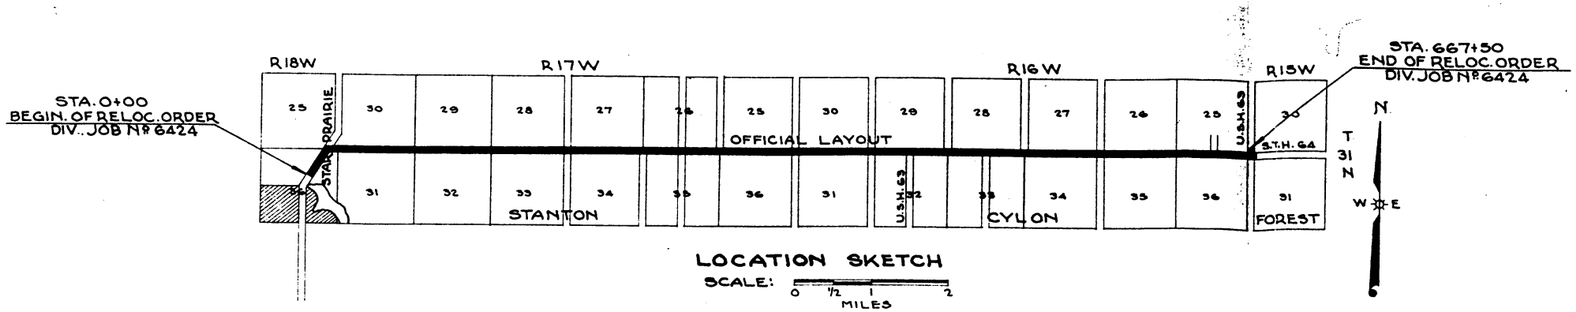

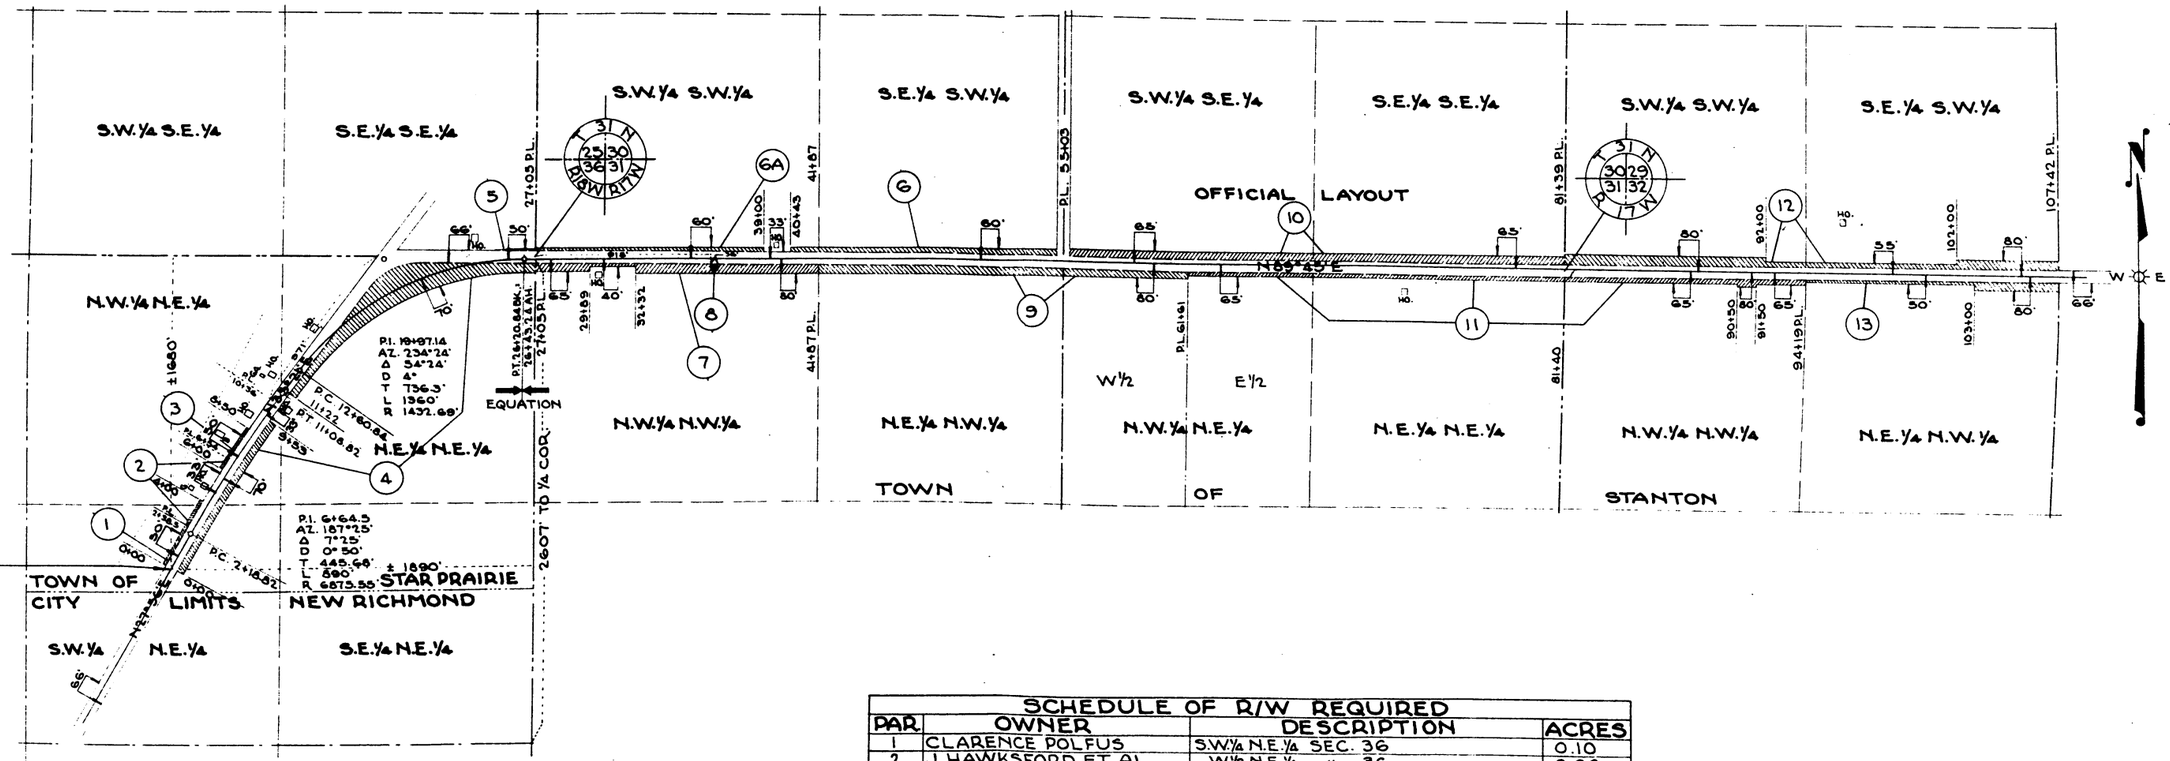

SCHEDULE OF R/W REQUIRED

PAR.	OWNER	DESCRIPTION	ACRES
1	CLARENCE POLFUS	S.W.¼ N.E.¼ SEC. 36	0.10
2	J. HAWKSFORD ET AL	W½ N.E.¼ " 36	0.08
3	HUGO BAUM	N.W.¼ N.E.¼ " 36	0.07
4	ORLO F. UBER	N.E.¼ N.E.¼ & W½ N.E.¼ SEC. 36	4.04
5	JOHN PAULSON	S.E.¼ S.E.¼ SEC. 25	0.04
6	JOHN FOREMAN	S.E.¼ S.W.¼ " 30	0.97
7	ANDREW TOBIN	N.W.¼ N.W.¼ " 31	1.36
8	WIS. HYDRO ELECTRIC CO.	N.W.¼ N.W.¼ " 31	0.03
9	JOE. FRANCOIS	N.E.¼ N.W.¼ " 31	1.77
10	KRAFT MERC. CO.	S½ S.E.¼ " 30	2.56
11	VIRGINIA PREBIS	N½ N.E.¼ SEC. 31 & N.W.¼ N.W.¼ SEC. 32	1.84
12	M.C. SPRIESTERBACH	S½ S.W.¼ SEC. 29	2.39
13	JAMES ARNQUIST	N.E.¼ N.W.¼ " 32	0.77
6A	ELMER TATGE	S.W.¼ S.W.¼ 30	0.77

REVISED: 10-6-41
REVISED: 7-21-41

PLAT OF RIGHT OF WAY REQUIRED

DIVISION JOB NO. 6424

NEW RICHMOND - BLOOMER ROAD

S.T.H. NO. 64 ST. CROIX COUNTY


SCALE

0' 200' 400'
100' 300' 500' 1000'

L-38

FED. ROAD DIST. NO.	STATE	FED. AID PROJ. NO.	SHEET NO.	TOTAL SHEETS
4	WIS.	438 B (1)	5	

DIVISION JOB NO. 6424

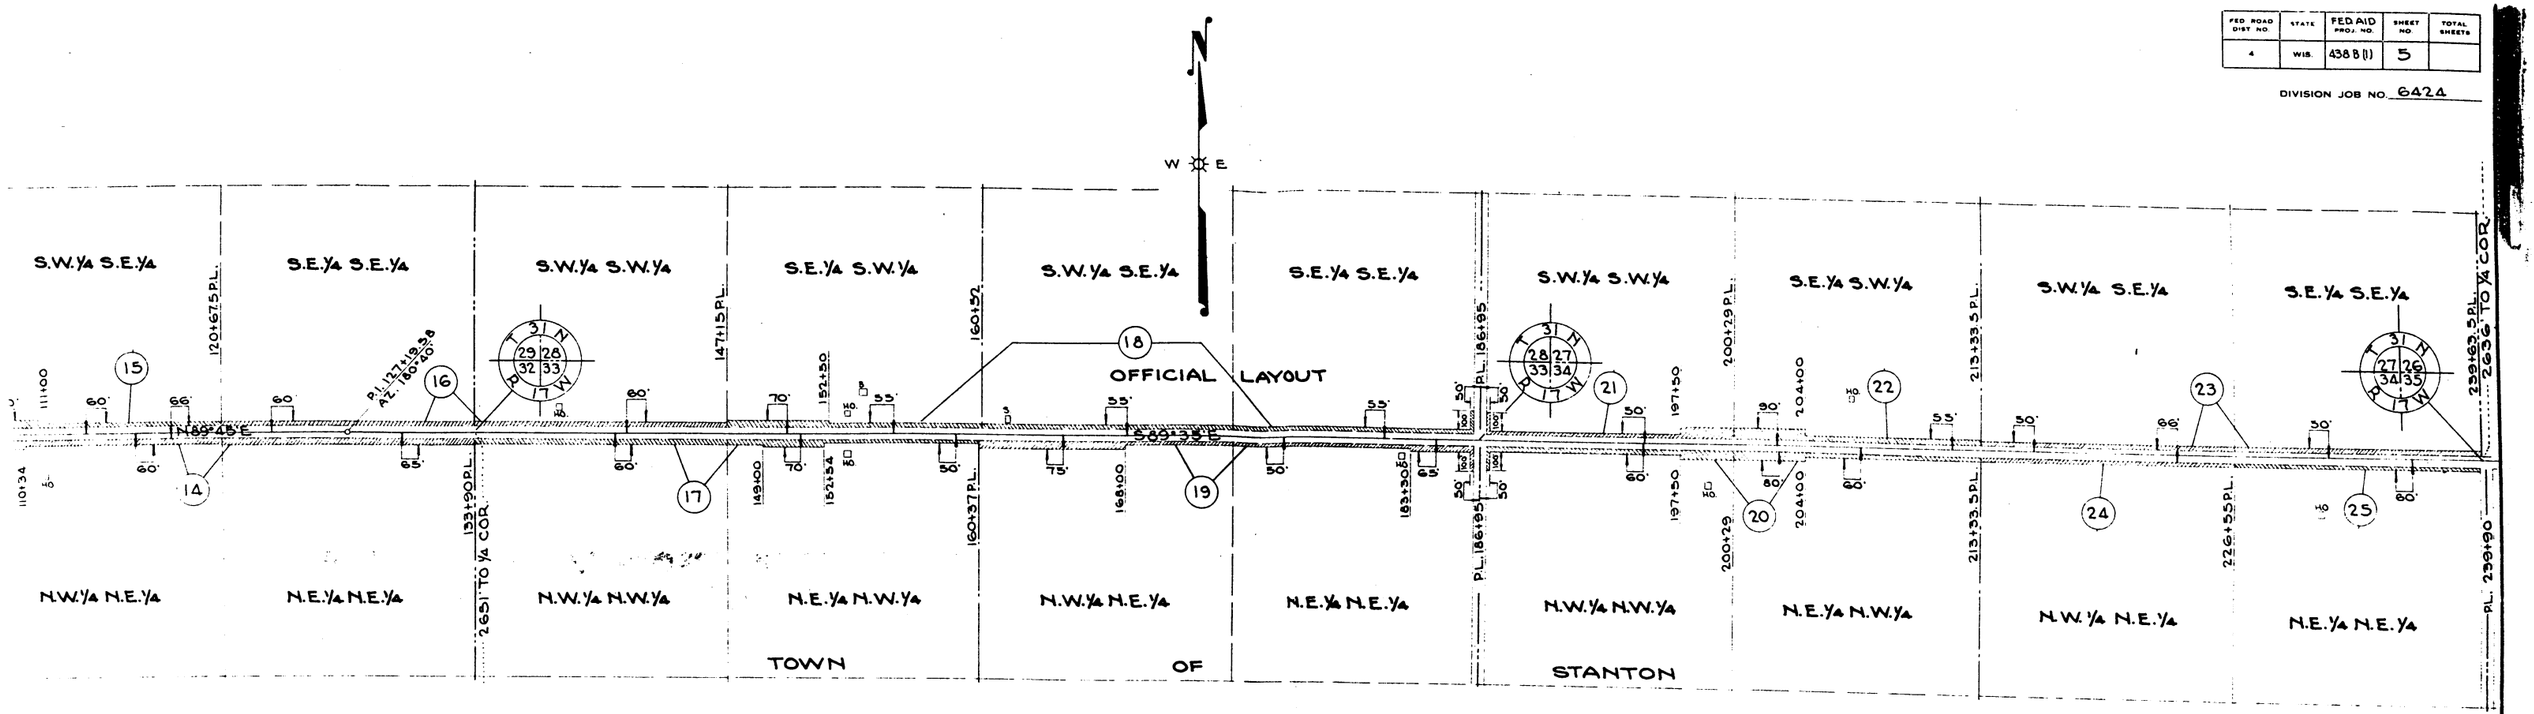

SCHEDULE OF R/W REQUIRED			
PAR.	OWNER	DESCRIPTION	ACRES
14	JAMES ARNQUIST	N½ N.E.¼ SEC. 32	2.01
15	MARY HUGHES	S.W.¼ S.E.¼ " 29	0.88
16	WILSON E. GREATON	S.E.¼ S.E.¼ SEC. 29 S.W.¼ S.W.¼ SEC. 28	1.73
17	JOSEPH GILLIS	N½ N.W.¼ SEC. 33	1.52
18	MARGARET GOWAN	S.E.¼ S.W.¼ & S½ S.E.¼ SEC. 28	2.07
19	JULIUS A. KRUMM	N½ N.E.¼ SEC. 33	1.66
20	OWEN KANE ET AL	N½ N.W.¼ " 34	1.67
21	ANNA GROSE	S.W.¼ S.W.¼ " 27	0.89
22	JOS. & THOS LUMPHREY	S.E.¼ S.W.¼ " 27	1.16
23	H. BURRINGTON	S½ S.E.¼ " 27	1.59
24	MARY NEWELL	N.W.¼ N.E.¼ " 34	0.56
25	JOHN F. CODY	N.E.¼ N.E.¼ " 34	0.51

REVISED 10-6 41
REVISED: 7-21-41

PLAT OF RIGHT OF WAY REQUIRED

DIVISION JOB NO. 6424

NEW RICHMOND - BLOOMER ROAD


S.T.H. NO. 64 ST. CROIX COUNTY

SCALE

0 100 400'
100' 300' 500' 1000'

FED. ROAD DIST. NO.	FED. AID PROJ.	SHEET NO.	TOTAL SHEETS
4	438B(1)	6	

DIVISION JOB NO. 6424

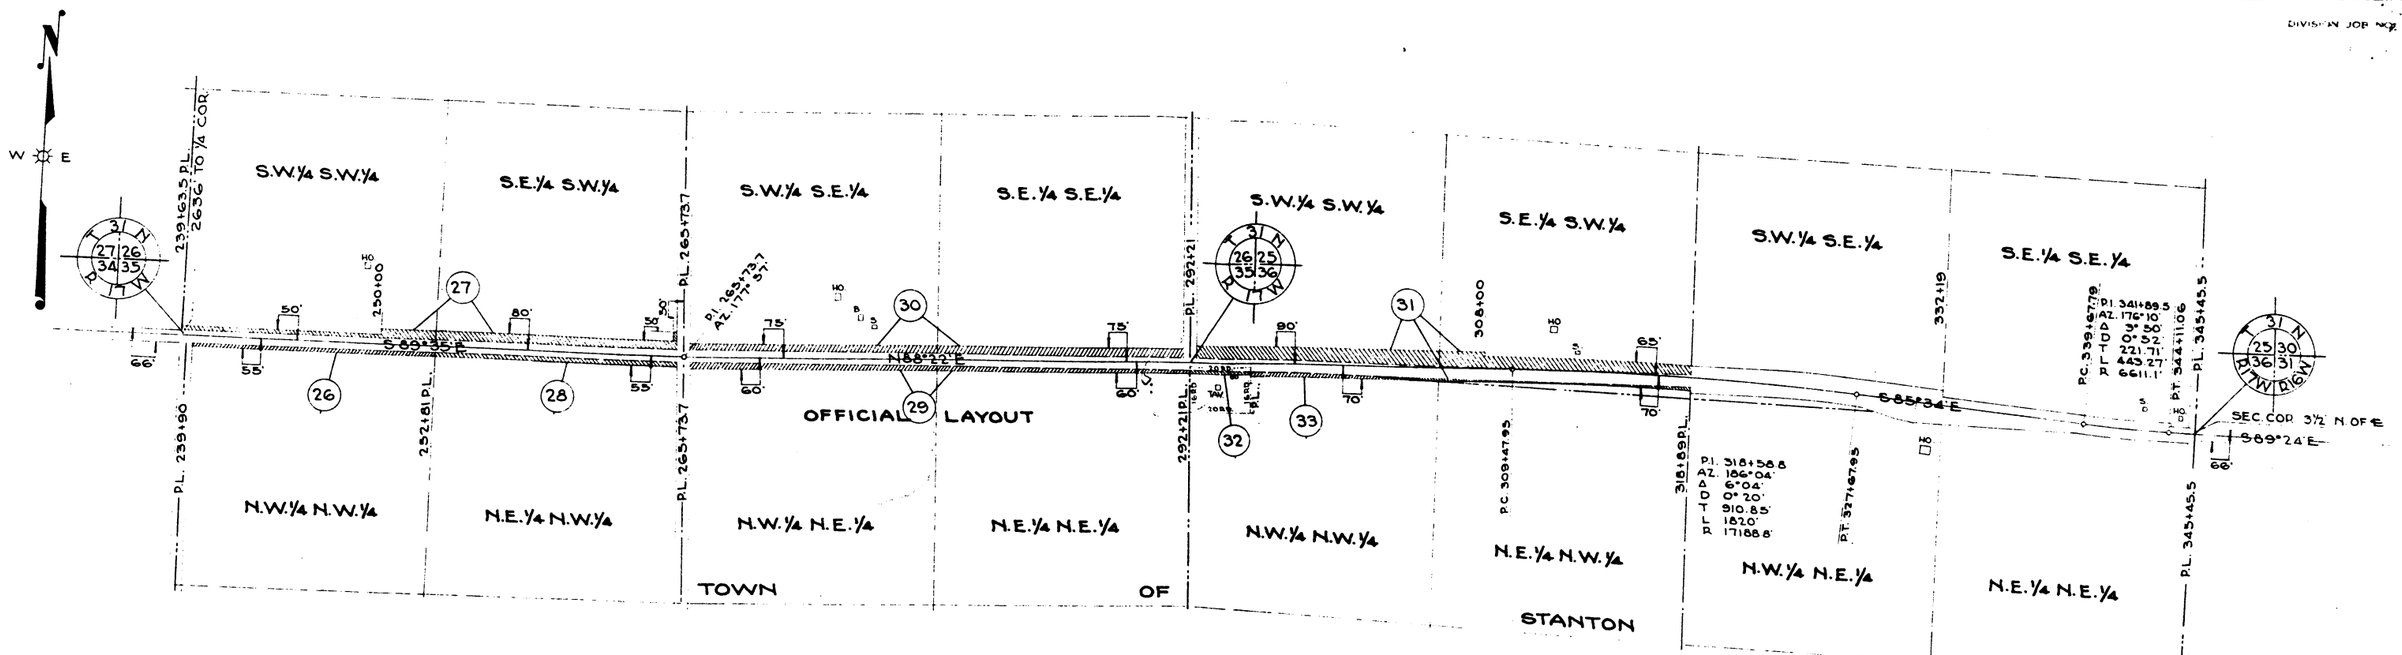

SCHEDULE OF R/W REQUIRED			
PAR.	OWNER	DESCRIPTION	ACRES
26	JOHN F. CODY	N.W¼ N.W¼ SEC. 35	0.45
27	EDMUND J. HOGAN	S½ S.W¼ " 26	2.26
28	" " "	N.E¼ N.W¼ " 35	0.66
29	LUDVIG KRAMPERT	N½ N.E¼ " 35	1.30
30	" "	S½ S.E¼ " 26	2.81
31	HELMUTH KRUMM	S½ S.W¼ " 25	4.38
32	JOHN GLEASON	N.W¼ N.W¼ " 36	0.10
33	HUGO MILIUS ETAL	N.W¼ N.W¼ " 36	0.53

REVISED: 10-6-41
REVISED: 7-21-41

PLAT OF RIGHT OF WAY REQUIRED

DIVISION JOB NO. 6424

NEW RICHMOND - BLOOMER ROA


S.T.H.NO. 64 ST. CROIX COUNT

SCALE

0 200 400

FED. ROAD DIST. NO.	STATE	FED. AID PROJ. NO.	SHEET NO.	TOTAL SHEETS
4	WIS.	438 B(1) 758C(1)	7	

DIVISION JOB NO. 6424

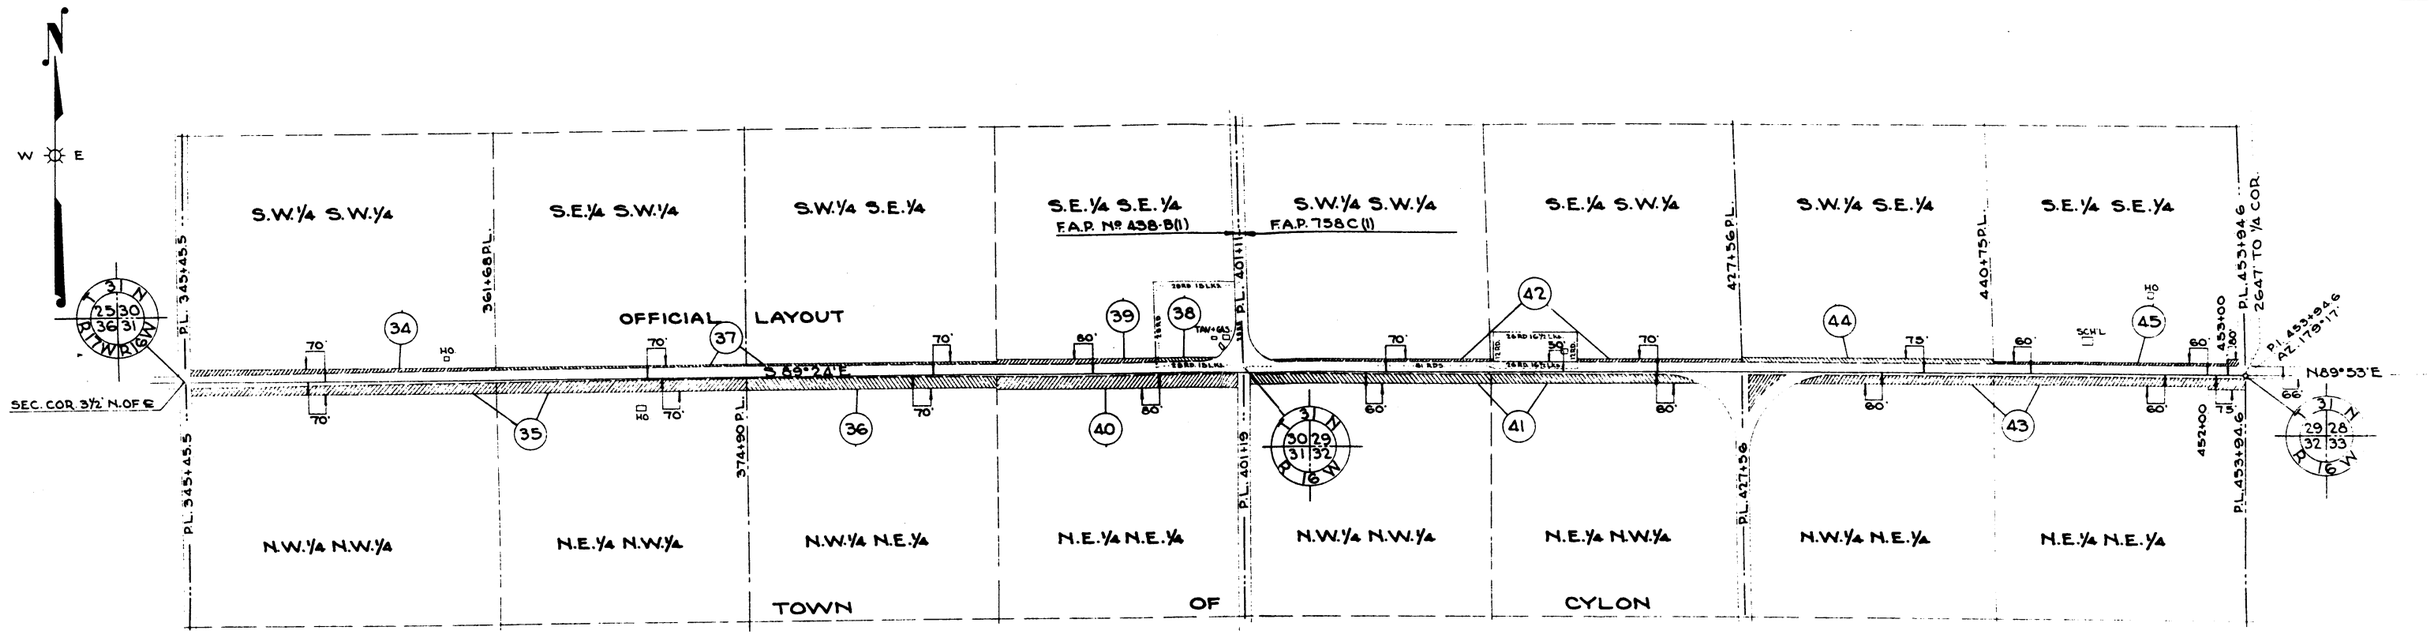

SCHEDULE OF R/W REQUIRED

PAR.	OWNER	DESCRIPTION	ACRES
34	FRANK D. JONES	S.W.¼ S.W.¼ SEC. 30	0.96
35	GEO. W. NASSIG	N½ N.W.¼ " 31	3.57
36	1ST. NAT'L BANK HUDSON	N.W.¼ N.E.¼ " 31	2.04
37	MINNIE LEBECK	S.E.¼ S.W.¼ & S.W.¼ S.E.¼ SEC 30	0.80
38	CHARLOTTE BENSON	S.E.¼ S.E.¼ SEC. 30	0.14
39	NELLIE FOUKS ET AL	S.E.¼ S.E.¼ " 30	0.42
40	" " " "	N.E.¼ N.E.¼ " 31	1.87
41	" " " "	N½ N.W.¼ " 32	2.35
42	" " " "	S½ S.W.¼ " 29	0.99
43	ABRAHAM GRADIN	N½ N.E.¼ " 32	2.70
44	" "	S.W.¼ S.E.¼ " 29	0.82
45	MILO C. GOODRICH	S.E.¼ S.E.¼ " 29	0.34

REVISED: 10-6-41
REVISED: 7-21-41

PLAT OF RIGHT OF WAY REQUIRED

DIVISION JOB NO. 6424


NEW RICHMOND - BLOOMER RO

S.T.H. NO. 64 ST. CROIX COUN

SCALE

4 | WIS 7580(11) 8

DIVISION JOB NO. 6424

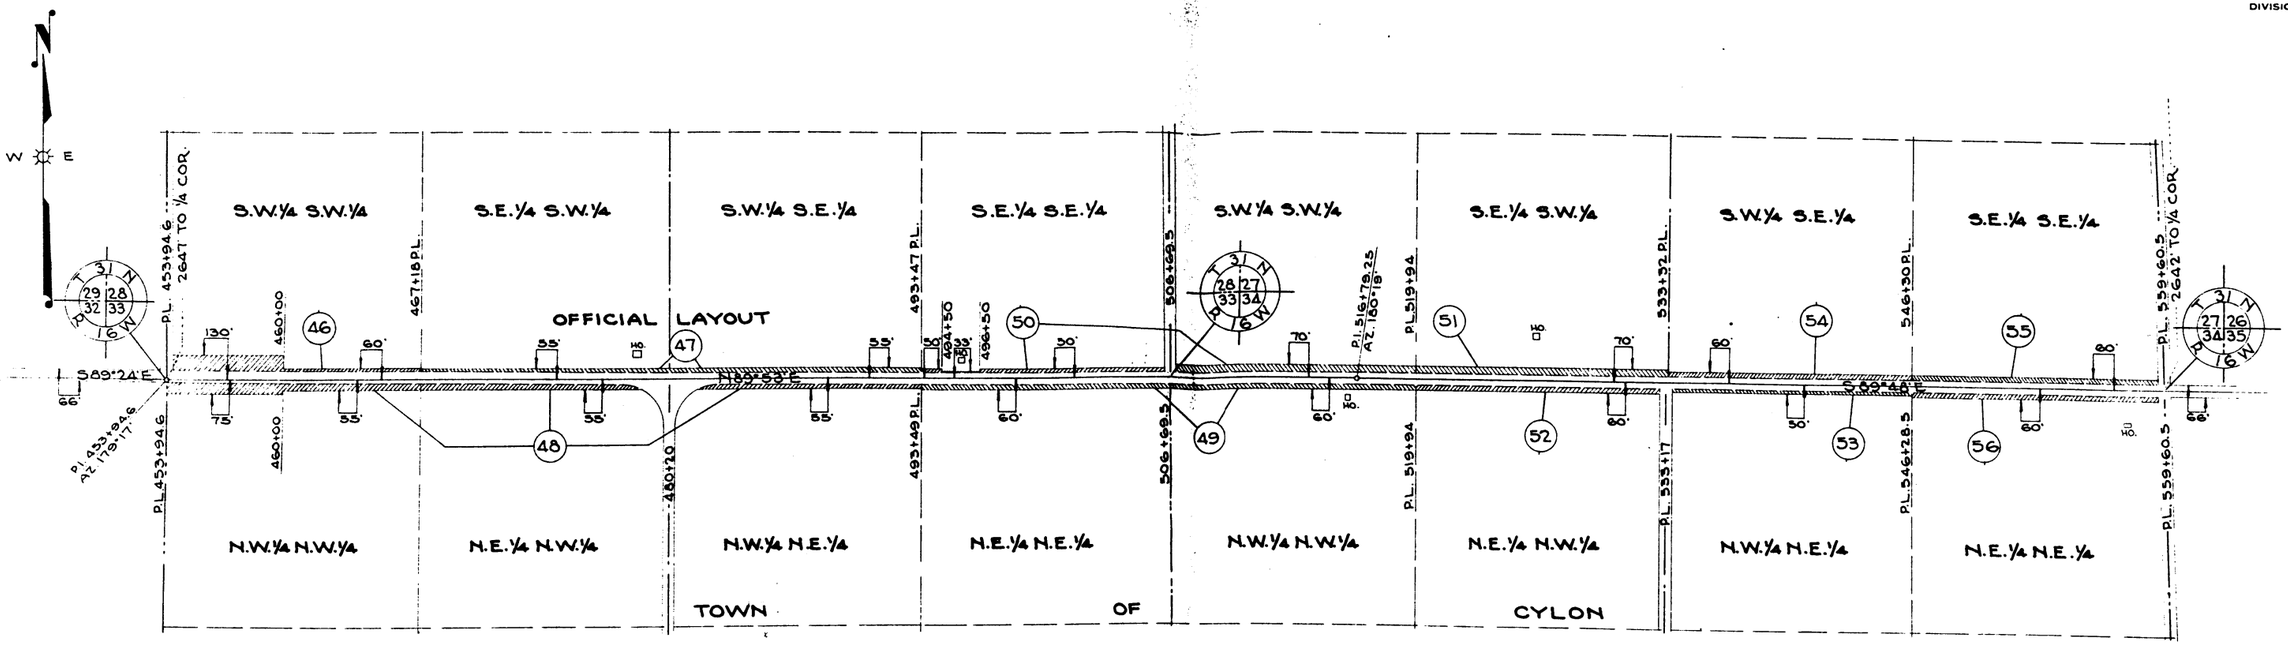

SCHEDULE OF R/W REQUIRED			
PAR.	OWNER	DESCRIPTION	ACRES
46	MILO C. GOODRICH	S.W.¼ S.W.¼ SEC. 28	1.32
47	RACHEL M. CODY	S.E.¼ S.W.¼ & S.W.¼ S.E.¼ SEC. 28	1.32
48	THOMAS McNAMARA	N½ N.W.¼ & N.W.¼ N.E.¼ " 33	2.50
49	NINA BREAULT	N.E.¼ N.E.¼ SEC. 33 & N.W.¼ N.W.¼ SEC. 34	1.32
50	JAMES MEATH	S.E.¼ S.E.¼ " 28 & S.W.¼ S.W.¼ " 27	1.67
51	FED. LAND BANK	S.E.¼ S.W.¼ " 27	1.12
52	" " "	N.E.¼ N.W.¼ " 34	0.80
53	CHAS CHAPMAN	N.W.¼ N.E.¼ " 34	0.49
54	FRED NEDVIDEK	S.W.¼ S.E.¼ " 27	0.82
55	DANIEL SALMON	S.E.¼ S.E.¼ " 27	0.79
56	JAMES HENNESSY	N.E.¼ N.E.¼ " 34	0.83

REVISED: 10-6-41
REVISED: 7-21-41

PLAT OF RIGHT OF WAY REQUIRED

DIVISION JOB NO. 6424

NEW RICHMOND - BLOOMER ROA

S.T.H. NO. 64 ST. CROIX COUN


SCALE

0' 200' 400'
100' 300' 800' 1000'

1 / 7

FED. ROAD DIST. NO.	STATE	F.A. PROJ. NO.	SHEET NO.	TOTAL SHEETS
4	WIS.	758C(1)	9	

DIVISION JOB NO. 6424

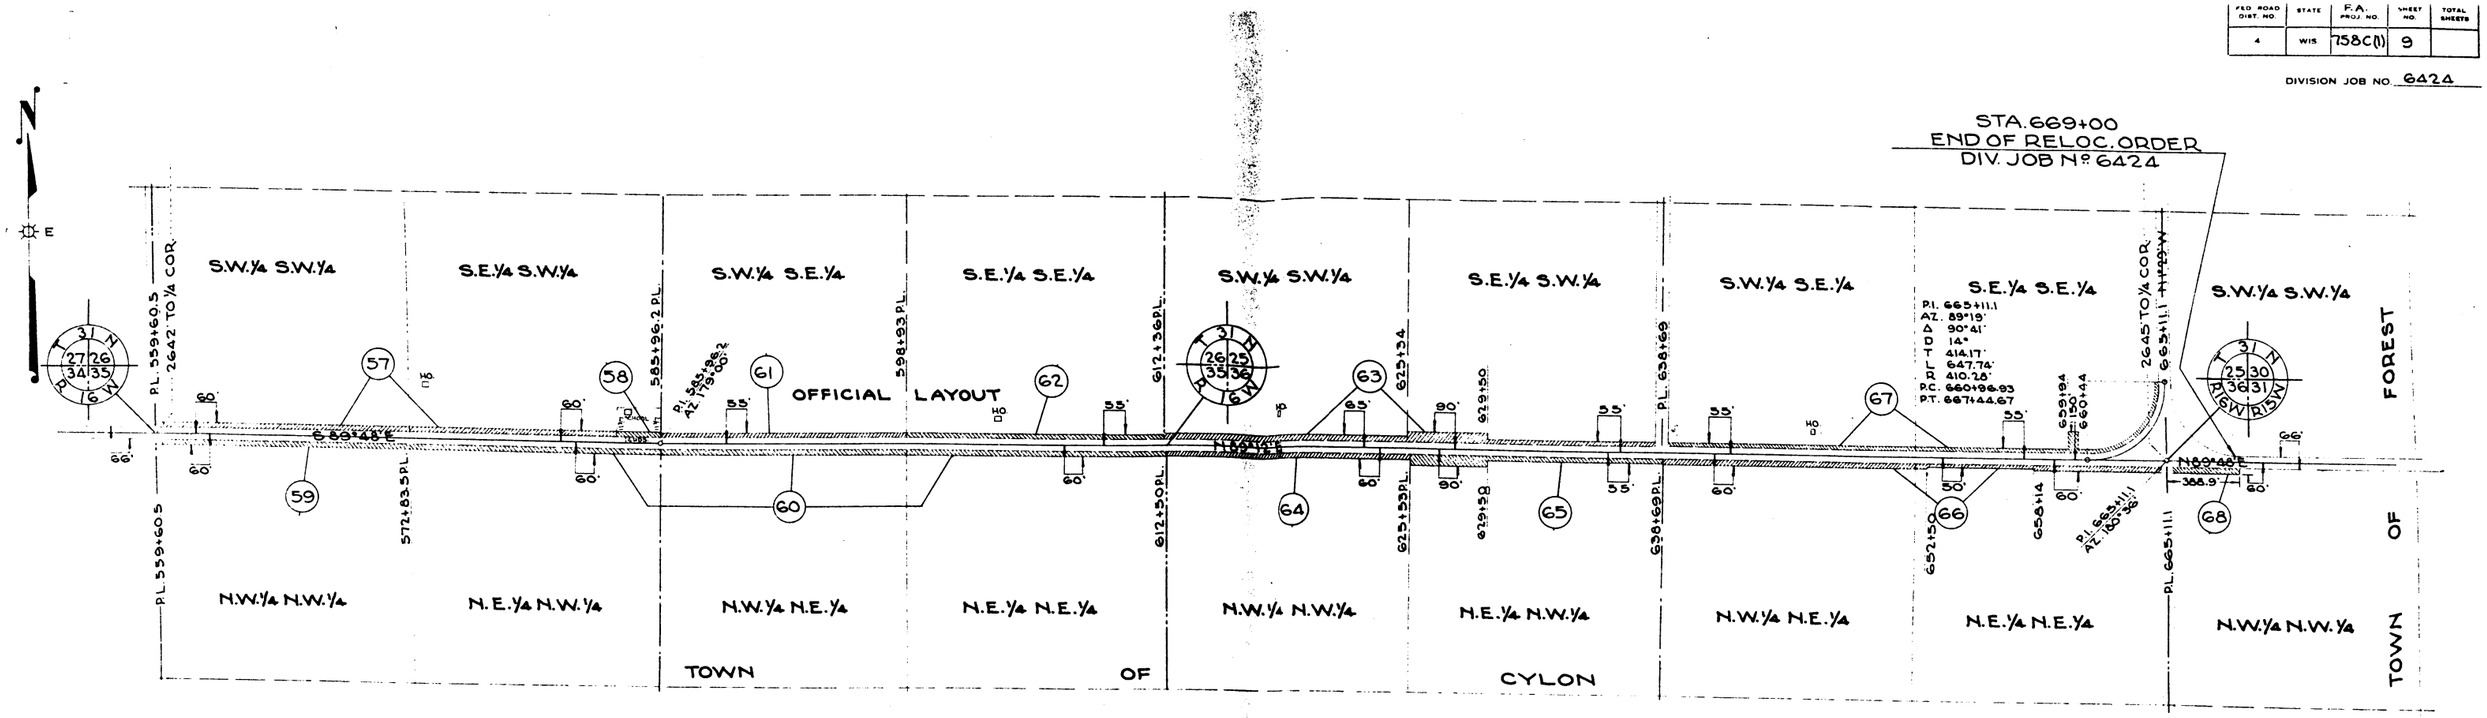

SCHEDULE OF R/W REQUIRED

PAR	OWNER	DESCRIPTION	ACRES
57	MELVIN SIMONSON	S1/2 S.W.1/4 SEC. 26	1.27
58	JT. SCHOOL DIST. Nº 3	S.E.1/4 S.W.1/4 " 26	0.13
59	J.M. HENNESSY	N.W.1/4 N.W.1/4 " 35	0.62
60	BRIDGET GLEASON	N.E.1/4 N.W.1/4 & N1/2 N.E.1/4 SEC. 35	2.65
61	PATRICK HESTER ETAL.	S.W.1/4 S.E.1/4 SEC. 26	0.54
62	PATRICK HESTER	S.E.1/4 S.E.1/4 " 26	0.63
63	N.W. MUTUAL LIFE INS. CO.	S1/2 S.W.1/4 " 25	1.94
64	PHILIP SHINNERS	N.W.1/4 N.W.1/4 " 36	0.81
65	MELVIN ZWEBER	N.E.1/4 N.W.1/4 " 36	0.98
66	ELLA ANDERSON	N1/2 N.E.1/4 " 36	1.46
67	SEVERT KNUDSON	S1/2 S.E.1/4 " 25	1.52
68	C.A. ELLEVOLD	N.W.1/4 N.W.1/4 " 31	0.24

REVISED: 10-6-41
REVISED: 7-21-41

PLAT OF RIGHT OF WAY REQUIRED

DIVISION JOB NO. 6424

NEW RICHMOND - BLOOMER ROAD

S.T.H. NO. 64 ST. CROIX COUNTY

SCALE

0' 200' 400'
100' 300' 500' 1000'

163