TRANSPORTATION PROJECT PLAT NO: 8110-00-24 - 4.01

THAT PART OF THE SE¼-SW¼ AND THE SW¼-SE¼ OF SECTION 26 AND ALSO THE NE¼- NW¼ AND THE NW¼- NE¼ OF SECTION 35, ALL IN T-31-N, R-17-W, TOWN OF STANTON, ST. CROIX COUNTY, WISCONSIN

RELOCATION ORDER STH 64 CTH T INTERSECTION ST. CROIX COUNTY

TO PROPERLY ESTABLISH, LAY OUT, WIDEN, ENLARGE, EXTEND, CONSTRUCT, RECONSTRUCT, IMPROVE, OR MAINTAIN A PORTION OF THE HIGHWAY DESIGNATED ABOVE, THE STATE OF WISCONSIN DEPARTMENT OF TRANSPORTATION DEEMS IT NECESSARY TO RELOCATE OR CHANGE SAID HIGHWAY AND ACQUIRE CERTAIN LANDS AND INTERESTS OR RIGHTS IN LANDS FOR THE ABOVE PROJECT.


TO EFFECT THIS CHANGE, PURSUANT TO AUTHORITY GRANTED UNDER SECTION 84.02 (3) AND 84.09, WISCONSIN STATUTES, THE DEPARTMENT OF TRANSPORTATION HEREBY ORDERS THAT:
1. THAT PORTION OF SAID HIGHWAY AS SHOWN ON THIS PLAT IS LAID OUT AND ESTABLISHED TO THE LINES AND WIDTHS AS SO SHOWN FOR THE ABOVE PROJECT.
2. THE LANDS OR INTERESTS OR RIGHTS IN LANDS AS SHOWN ON THIS PLAT ARE REQUIRED BY THE DEPARTMENT FOR THE ABOVE PROJECT AND SHALL BE ACQUIRED IN THE NAME OF THE STATE OF WISCONSIN, PURSUANT TO THE PROVISIONS OF SECTION 84.09 (1) OR (2), WISCONSIN STATUTES.

SCHEDULE OF LANDS & INTERESTS REQUIRED

PROPERTY OWNER NAMES ARE SHOWN FOR REFERENCE ONLY. NAMES ARE SUBJECT TO CHANGE BEFORE ACQUISITION.

PARCEL NUMBER	OWNER (S)	INTEREST REQUIRED	R/W ACRES REQUIRED		
			NEW	EXISTING	TOTAL
1	JOHN A. GILLIS TRUST	FEE	0.29	0.00	0.29
2	JAMES A. & ARLISS CODY TRUST	FEE	0.23	0.00	0.23
3	LOIS KRAMPERT	FEE	0.26	0.00	0.26
10	XCEL ENERGY - GAS	RELEASE OF RIGHTS			
20	FRONTIER COMMUNICATIONS	RELEASE OF RIGHTS			


OVERVIEW MAP

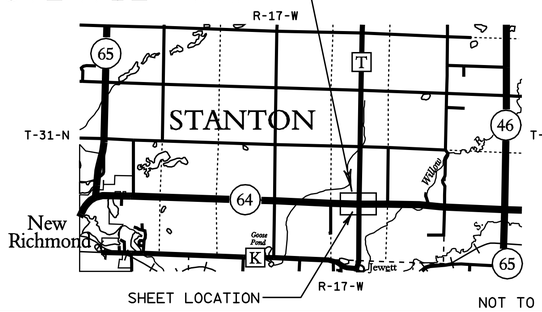

TRAVERSE TABLE

	CL91		
(A)	Distance 165.66'	Bearing	N 61°26'10." E
	NRW1		
(B)	Distance 122.68'	Bearing	N 83°44'54" E
	NRW2		
(C)	Distance 144.78'	Bearing	S 89°42'23" E
	NRW3		
(D)	Distance 185.60'	Bearing	N 47°06'14" E
	NRW4		
(E)	Distance 66.00'	Bearing	N 88°55'26" E
	NRW7		
(F)	Distance 94.42'	Bearing	S 11°54'38" E
	NRW9		
(G)	Distance 74.77'	Bearing	S 46°07'38" E
	NRW10		
(H)	Distance 242.93'	Bearing	S 57°47'40" E
	NRW22		
(I)	Distance 137.70'	Bearing	S 76°35'22" W
	NRW21		
(J)	Distance 80.59'	Bearing	S 88°42'55" W
	NRW20		
(K)	Distance 123.57'	Bearing	S 22°20'08" W
	NRW19		
(L)	Distance 100.95'	Bearing	N 59°23'54" W
	NRW14		
(M)	Distance 102.30'	Bearing	N 41°23'40" W
	NRW13		
(N)	Distance 340.56'	Bearing	N 89°45'17" W
	NRW12		
(O)	Distance 79.68'	Bearing	N 77°23'59" W
	NRW11		
(P)	Distance 80.75'	Bearing	N 46°43'54" W
	CL91		

EASEMENT PARCEL 1 WISCONSIN TELEPHONE COMPANY VOL. 295 PG. 506 DOC. 228302
EASEMENT PARCEL 2 NO UTILITY EASEMENT INFORMATION FOUND
EASEMENT PARCEL 3 NO UTILITY EASEMENT INFORMATION FOUND

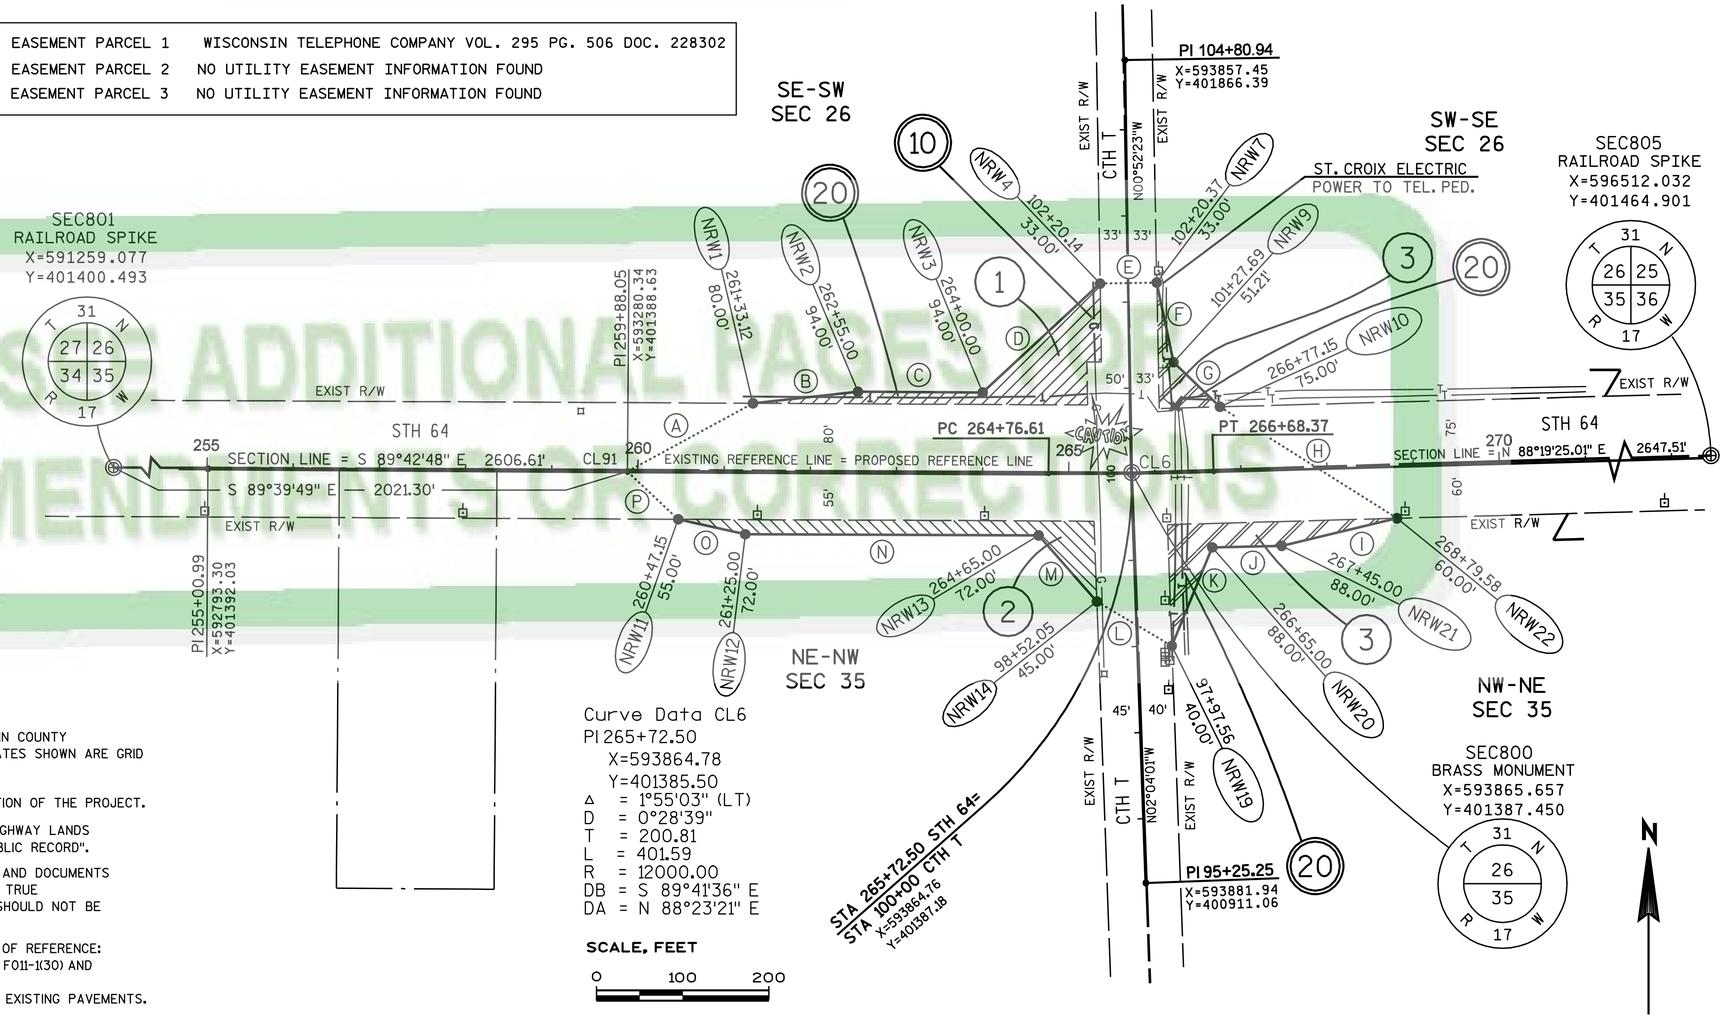

Curve Data CL6
PI 265+72.50
X=593864.78
Y=401385.50
Δ = 1°55'03" (LT)
D = 0°28'39"
T = 200.81
L = 401.59
R = 12000.00
DB = S 89°41'36" E
DA = N 88°23'21" E

SCALE, FEET
0 100 200

NOTES:

COORDINATES AND BEARINGS SHOWN ON THIS PLAT ARE REFERENCED TO THE WISCONSIN COUNTY COORDINATE SYSTEM, ST. CROIX COUNTY ZONE, NAD83 (1991) ADJUSTMENT. THE COORDINATES SHOWN ARE GRID COORDINATES AND ARE TO BE USED AS GRID OR GROUND VALUES ON THIS PLAT.

RIGHT-OF-WAY MONUMENTS ARE TYPE 2 AND WILL BE PLACED PRIOR TO THE COMPLETION OF THE PROJECT.

RIGHT-OF-WAY BOUNDARIES ARE DEFINED WITH COURSES OF THE PERIMETER OF THE HIGHWAY LANDS REFERENCED TO THE U.S. PUBLIC LAND SURVEY SYSTEM OR OTHER "SURVEYS OF PUBLIC RECORD".

PROPERTY LINES SHOWN ON THIS PLAT ARE DRAWN FROM DATA DERIVED FROM MAPS AND DOCUMENTS OF PUBLIC RECORD AND/OR EXISTING OCCUPATIONAL LINES. THIS PLAT MAY NOT BE A TRUE REPRESENTATION OF EXISTING PROPERTY LINES, EXCLUDING RIGHT-OF-WAY LINES, AND SHOULD NOT BE USED AS A SUBSTITUTE FOR AN ACCURATE FIELD SURVEY.

EXISTING HIGHWAY RIGHT-OF-WAY SHOWN HEREIN IS BASED ON THE FOLLOWING POINTS OF REFERENCE:
EXISTING HIGHWAY RIGHT-OF-WAY FOR STH 64 ESTABLISHED FROM PREVIOUS PROJECT F011-1(30) AND DIVISION PROJECTS NO. 6378 AND NO. 6424.
EXISTING HIGHWAY RIGHT-OF-WAY FOR SIDE ROADS ESTABLISHED FROM CENTERLINE OF EXISTING PAVEMENTS.

CONVENTIONAL ABBREVIATIONS

ACCESS POINT	AP	RELEASE OF RIGHTS	ROR	FOUND IRON PIPE/PIN	
ACCESS RIGHTS	AR	REMAINING	REM.		
ACRES	AC.	RIGHT-OF-WAY	R/W	R/W MONUMENT	
AND OTHERS	ET.AL.	SECTION	SEC.	R/W STANDARD	
CENTERLINE	C/L	STATION	STA.	SIGN	
CERTIFIED SURVEY MAP	CSM	TEMPORARY LIMITED EASEMENT	TLE	SECTION CORNER MONUMENT	
CORNER	COR.	VOLUME	V.	SECTION CORNER SYMBOL	
DOCUMENT	DOC.				
EASEMENT	EASE.	**CURVE DATA**		FEE (HATCH VARIES)	
HIGHWAY EASEMENT	H.E.	LONG CHORD	LCH	TEMPORARY LIMITED EASEMENT	
LAND CONTRACT	LC	LONG CHORD BEARING	LCB	PERMANENT LIMITED EASEMENT	
MONUMENT	MON.	RADIUS	R	R/W BOUNDARY POINT	
PAGE	P.	DEGREE OF CURVE	D	PARCEL NUMBER	
PERMANENT LIMITED EASEMENT	PLE	CENTRAL ANGLE OR DELTA	DELTA	SIGN NUMBER (OFF PREMISE)	
PROPERTY LINE	PL	LENGTH OF CURVE	L	BUILDING	
RECORDED AS	(100')	TANGENT	TAN		
REFERENCE LINE	R/L				

CONVENTIONAL SYMBOLS

LP (1" UNLESS NOTED)	PROPOSED R/W LINE
●(SET)	EXISTING H.E. LINE
▲(SET)	PROPERTY LINE
ISIGN	LOT & TIE LINES
	SLOPE INTERCEPTS
	CORPORATE LIMITS
	NO ACCESS (BY PREVIOUS ACQUISITION/CONTROL)
	NO ACCESS (BY ACQUISITION)
	NO ACCESS (BY STATUTORY AUTHORITY)
	SECTION LINE
	QUARTER LINE
RWB20	SIXTEENTH LINE
102	EXISTING CENTERLINE
21-1	PROPOSED REFERENCE LINE
	PARALLEL OFFSET

CONVENTIONAL UTILITY SYMBOLS

	NON COMPENSABLE	COMPENSABLE
WATER	W	
GAS	G	
TELEPHONE	T	
OVERHEAD	OH	
TRANSMISSION LINES		
ELECTRIC	E	
CABLE TELEVISION	TV	
FIBER OPTIC	FO	
SANITARY SEWER	SAN	
STORM SEWER	SS	
POWER POLE		
TELEPHONE POLE		
TELEPHONE PEDESTAL		
ELECTRIC TOWER		

ALIGNMENT TIE = SEC801 TO PI 259+88.05 = S 89°39'49" E 2021.30"

I HEREBY CERTIFY THAT THIS PLAT MEETS ALL REQUIREMENTS OF SECTION 84.095, WISCONSIN STATUTES. THIS PLAT IS APPROVED FOR THE WISCONSIN DEPARTMENT OF TRANSPORTATION.

DATE: 10/9/2007
ALLEN J HOLMSTROM
REAL ESTATE SUPERVISOR

THIS PLAT WAS PREPARED BY OR UNDER THE DIRECTION OF:

DATE: 10/9/2007
LISA HERRMANN

RESERVED FOR REGISTER OF DEEDS
PROJECT NUMBER 8110-00-24-4.01
AMENDMENT NO:

ACCEPTED FOR RECORDING AND FILING IN THE OFFICE OF THE REGISTER OF DEEDS IN ST. CROIX COUNTY, WISCONSIN AT 8:00 AM ON 10/15/2007 AS DOCUMENT # 862293 AND FILED IN TRANS PROJECT PLAT VOL 1 PG 19

KATHLEEN H. WALSH
SIGNATURE OF REGISTER OF DEEDS

SEE ADDITIONAL PAGES FOR AMENDMENTS OR CORRECTIONS

TRANSPORTATION PROJECT PLAT NO: 8110-00-24 - 4.01

AMENDMENT NO: 1
AMENDS TRANSPORTATION PROJECT PLAT 8110-00-24-4.01, RECORDED IN VOLUME 1, PAGE 19 IN ST. CROIX COUNTY AS DOCUMENT NO: 862293 BY REMOVING PARCEL 10.

THAT PART OF THE SE¼-SW¼ AND THE SW¼-SE¼ OF SECTION 26 AND ALSO THE NE¼- NW¼ AND THE NW¼- NE¼ OF SECTION 35, ALL IN T-31-N, R-17-W, TOWN OF STANTON, ST. CROIX COUNTY, WISCONSIN

RELOCATION ORDER STH 64 CTH T INTERSECTION ST. CROIX COUNTY

TO PROPERLY ESTABLISH, LAY OUT, WIDEN, ENLARGE, EXTEND, CONSTRUCT, RECONSTRUCT, IMPROVE, OR MAINTAIN A PORTION OF THE HIGHWAY DESIGNATED ABOVE, THE STATE OF WISCONSIN DEPARTMENT OF TRANSPORTATION DEEMS IT NECESSARY TO RELOCATE OR CHANGE SAID HIGHWAY AND ACQUIRE CERTAIN LANDS AND INTERESTS OR RIGHTS IN LANDS FOR THE ABOVE PROJECT.


TO EFFECT THIS CHANGE, PURSUANT TO AUTHORITY GRANTED UNDER SECTION 84.02 (3) AND 84.09, WISCONSIN STATUTES, THE DEPARTMENT OF TRANSPORTATION HEREBY ORDERS THAT:
1. THAT PORTION OF SAID HIGHWAY AS SHOWN ON THIS PLAT IS LAID OUT AND ESTABLISHED TO THE LINES AND WIDTHS AS SO SHOWN FOR THE ABOVE PROJECT.
2. THE LANDS OR INTERESTS OR RIGHTS IN LANDS AS SHOWN ON THIS PLAT ARE REQUIRED BY THE DEPARTMENT FOR THE ABOVE PROJECT AND SHALL BE ACQUIRED IN THE NAME OF THE STATE OF WISCONSIN, PURSUANT TO THE PROVISIONS OF SECTION 84.09 (1) OR (2), WISCONSIN STATUTES.

SCHEDULE OF LANDS & INTERESTS REQUIRED

PROPERTY OWNER NAMES ARE SHOWN FOR REFERENCE ONLY. NAMES ARE SUBJECT TO CHANGE BEFORE ACQUISITION.

PARCEL NUMBER	OWNER (S)	INTEREST REQUIRED	R/W ACRES REQUIRED		
			NEW	EXISTING	TOTAL
1	JOHN A. GILLIS TRUST	FEE	0.29	0.00	0.29
2	JAMES A. & ARLISS CODY TRUST	FEE	0.23	0.00	0.23
3	LOIS KRAMPERT	FEE	0.26	0.00	0.26
20	FRONTIER COMMUNICATIONS	RELEASE OF RIGHTS			


OVERVIEW MAP

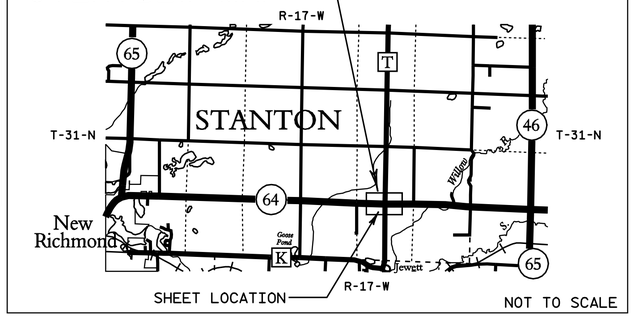

TRAVERSE TABLE

	CL91		
(A)	Distance 165.66'	Bearing	N 61°26'10." E
	NRW1		
(B)	Distance 122.68'	Bearing	N 83°44'54" E
	NRW2		
(C)	Distance 144.78'	Bearing	S 89°42'23" E
	NRW3		
(D)	Distance 185.60'	Bearing	N 47°06'14" E
	NRW4		
(E)	Distance 66.00'	Bearing	N 88°55'26" E
	NRW7		
(F)	Distance 94.42'	Bearing	S 11°54'38" E
	NRW9		
(G)	Distance 74.77'	Bearing	S 46°07'38" E
	NRW10		
(H)	Distance 242.93'	Bearing	S 57°47'40" E
	NRW22		
(I)	Distance 137.70'	Bearing	S 76°35'22" W
	NRW21		
(J)	Distance 80.59'	Bearing	S 88°42'55" W
	NRW20		
(K)	Distance 123.57'	Bearing	S 22°20'08" W
	NRW19		
(L)	Distance 100.95'	Bearing	N 59°23'54" W
	NRW14		
(M)	Distance 102.30'	Bearing	N 41°23'40" W
	NRW13		
(N)	Distance 340.56'	Bearing	N 89°45'17" W
	NRW12		
(O)	Distance 79.68'	Bearing	N 77°23'59" W
	NRW11		
(P)	Distance 80.75'	Bearing	N 46°43'54" W
	CL91		

EASEMENT PARCEL 1	WISCONSIN TELEPHONE COMPANY VOL. 295 PG. 506 DOC. 228302
EASEMENT PARCEL 2	NO UTILITY EASEMENT INFORMATION FOUND
EASEMENT PARCEL 3	NO UTILITY EASEMENT INFORMATION FOUND

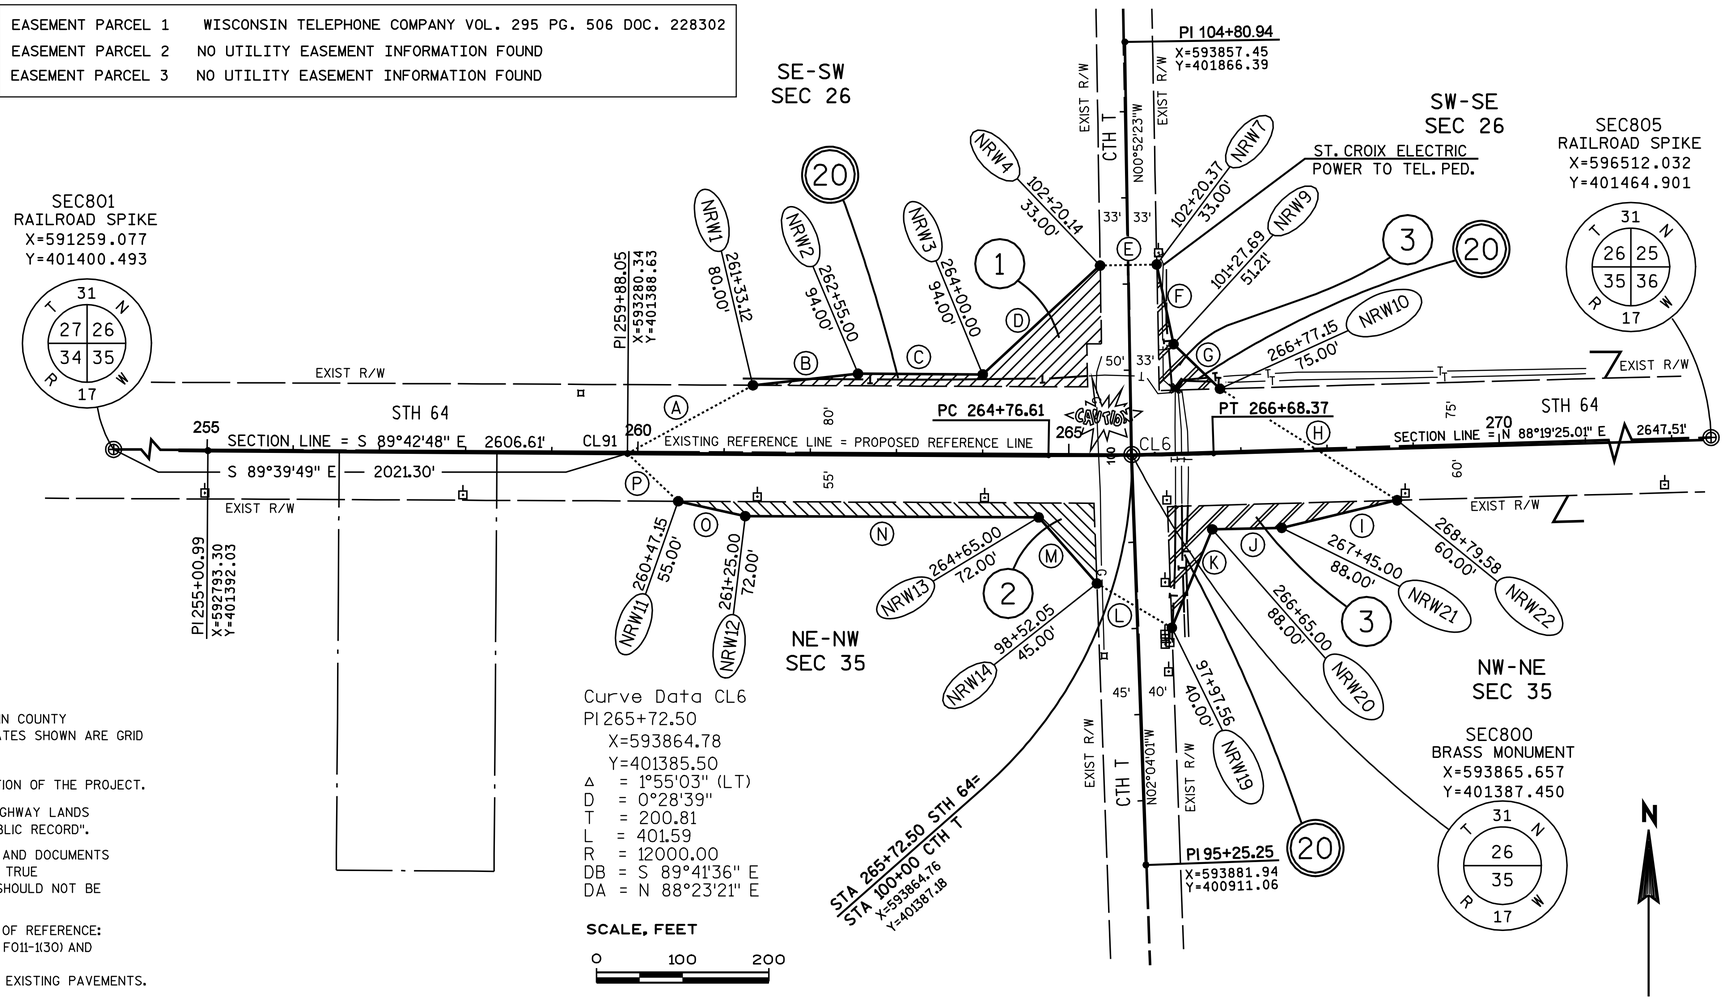

ALIGNMENT TIE = SEC801 TO PI 259+88.05 = S 89°39'49" E 2021.30"

NOTES:

COORDINATES AND BEARINGS SHOWN ON THIS PLAT ARE REFERENCED TO THE WISCONSIN COUNTY COORDINATE SYSTEM, ST. CROIX COUNTY ZONE, NAD83 (1991) ADJUSTMENT. THE COORDINATES SHOWN ARE GRID COORDINATES AND ARE TO BE USED AS GRID OR GROUND VALUES ON THIS PLAT.

RIGHT-OF-WAY MONUMENTS ARE TYPE 2 AND WILL BE PLACED PRIOR TO THE COMPLETION OF THE PROJECT.

RIGHT-OF-WAY BOUNDARIES ARE DEFINED WITH COURSES OF THE PERIMETER OF THE HIGHWAY LANDS REFERENCED TO THE U.S. PUBLIC LAND SURVEY SYSTEM OR OTHER "SURVEYS OF PUBLIC RECORD".

PROPERTY LINES SHOWN ON THIS PLAT ARE DRAWN FROM DATA DERIVED FROM MAPS AND DOCUMENTS OF PUBLIC RECORD AND/OR EXISTING OCCUPATIONAL LINES. THIS PLAT MAY NOT BE A TRUE REPRESENTATION OF EXISTING PROPERTY LINES, EXCLUDING RIGHT-OF-WAY LINES, AND SHOULD NOT BE USED AS A SUBSTITUTE FOR AN ACCURATE FIELD SURVEY.

EXISTING HIGHWAY RIGHT-OF-WAY SHOWN HEREIN IS BASED ON THE FOLLOWING POINTS OF REFERENCE: EXISTING HIGHWAY RIGHT-OF-WAY FOR STH 64 ESTABLISHED FROM PREVIOUS PROJECT FO11-1(30) AND DIVISION PROJECTS NO. 6378 AND NO. 6424.
EXISTING HIGHWAY RIGHT-OF-WAY FOR SIDE ROADS ESTABLISHED FROM CENTERLINE OF EXISTING PAVEMENTS.

CONVENTIONAL ABBREVIATIONS

ACCESS POINT	AP	RELEASE OF RIGHTS	ROR	FOUND IRON PIPE/PIN
ACCESS RIGHTS	AR	REMAINING	REM.	
ACRES	AC.	RIGHT-OF-WAY	R/W	R/W MONUMENT
AND OTHERS	ET.AL.	SECTION	SEC.	R/W STANDARD
CENTERLINE	C/L	STATION	STA.	SIGN
CERTIFIED SURVEY MAP	CSM	TEMPORARY LIMITED EASEMENT	TLE	SECTION CORNER MONUMENT
CORNER	COR.	VOLUME	V.	SECTION CORNER SYMBOL
DOCUMENT	DOC.			
EASEMENT	EASE.	**CURVE DATA**		FEE (HATCH VARIES)
HIGHWAY EASEMENT	H.E.	LONG CHORD	LCH	TEMPORARY LIMITED EASEMENT
LAND CONTRACT	LC	LONG CHORD BEARING	LCB	PERMANENT LIMITED EASEMENT
MONUMENT	MON.	RADIUS	R	R/W BOUNDARY POINT
PAGE	P.	DEGREE OF CURVE	D	PARCEL NUMBER
PERMANENT LIMITED EASEMENT	PLE	CENTRAL ANGLE OR DELTA	DELTA	SIGN NUMBER (OFF PREMISE)
PROPERTY LINE	PL	LENGTH OF CURVE	L	BUILDING
RECORDED AS	(100')	TANGENT	TAN	
REFERENCE LINE	R/L			

CONVENTIONAL SYMBOLS

- LP (1" UNLESS NOTED)
- (SET)
- (SET)
- ISIGN
- PROPOSED R/W LINE
- EXISTING H.E. LINE
- PROPERTY LINE
- LOT & TIE LINES
- SLOPE INTERCEPTS
- CORPORATE LIMITS
- NO ACCESS (BY PREVIOUS ACQUISITION/CONTROL)
- NO ACCESS (BY ACQUISITION)
- NO ACCESS (BY STATUTORY AUTHORITY)
- SECTION LINE
- QUARTER LINE
- SIXTEENTH LINE
- EXISTING CENTERLINE
- PROPOSED REFERENCE LINE
- PARALLEL OFFSET

CONVENTIONAL UTILITY SYMBOLS

	NON COMPENSABLE	COMPENSABLE
WATER	W	
GAS	G	
TELEPHONE	T	
OVERHEAD	OH	
TRANSMISSION LINES		
ELECTRIC	E	
CABLE TELEVISION	TV	
FIBER OPTIC	FO	
SANITARY SEWER	SAN	
STORM SEWER	SS	
POWER POLE		
TELEPHONE POLE		
TELEPHONE PEDESTAL		
ELECTRIC TOWER		

I HEREBY CERTIFY THAT THIS PLAT MEETS ALL REQUIREMENTS OF SECTION 84.095, WISCONSIN STATUTES. THIS PLAT IS APPROVED FOR THE WISCONSIN DEPARTMENT OF TRANSPORTATION.

DATE: 2/20/2009
ALLEN J HOLMSTROM
REAL ESTATE SUPERVISOR

THIS PLAT WAS PREPARED BY OR UNDER THE DIRECTION OF:

DATE: 2/20/2009
LISA HERRMANN

RESERVED FOR REGISTER OF DEEDS
PROJECT NUMBER 8110-00-24-4.01
AMENDMENT NO: 1

ACCEPTED FOR RECORDING AND FILING IN THE OFFICE OF THE REGISTER OF DEEDS IN St. Croix COUNTY, WISCONSIN AT 01:55 PM ON 02/25/2009 AS DOCUMENT # 889548 AND FILED IN Transportation Project Plats Vol. 1 Pg 26 2 pages

Beth Pabst
SIGNATURE OF REGISTER OF DEEDS

FILE NAME : D:\Projects\d6\1550072\81100024_4.01.dgn PLOT DATE : 20-FEB-2009 13:41 PLOT BY : $$...plotuser...$$ PLOT NAME : PLOT SCALE : 100.000000:1.000000
APPRAISAL PLAT DATE : FEB 20, 2009